Preliminary Landscape Plan

KINGSLEY ROW

Aurora, Illinois

July 6, 2026

CONSULTANTS:

LANDSCAPE ARCHITECT:

GARY R. WEBER ASSOCIATES, INC
402 W. LIBERTY DRIVE
WHEATON, ILLINOIS 60187

CIVIL ENGINEER:

HAEGER ENGINEERING
100 EAST STATE PARKWAY
SCHAUMBURG, ILLINOIS 60173

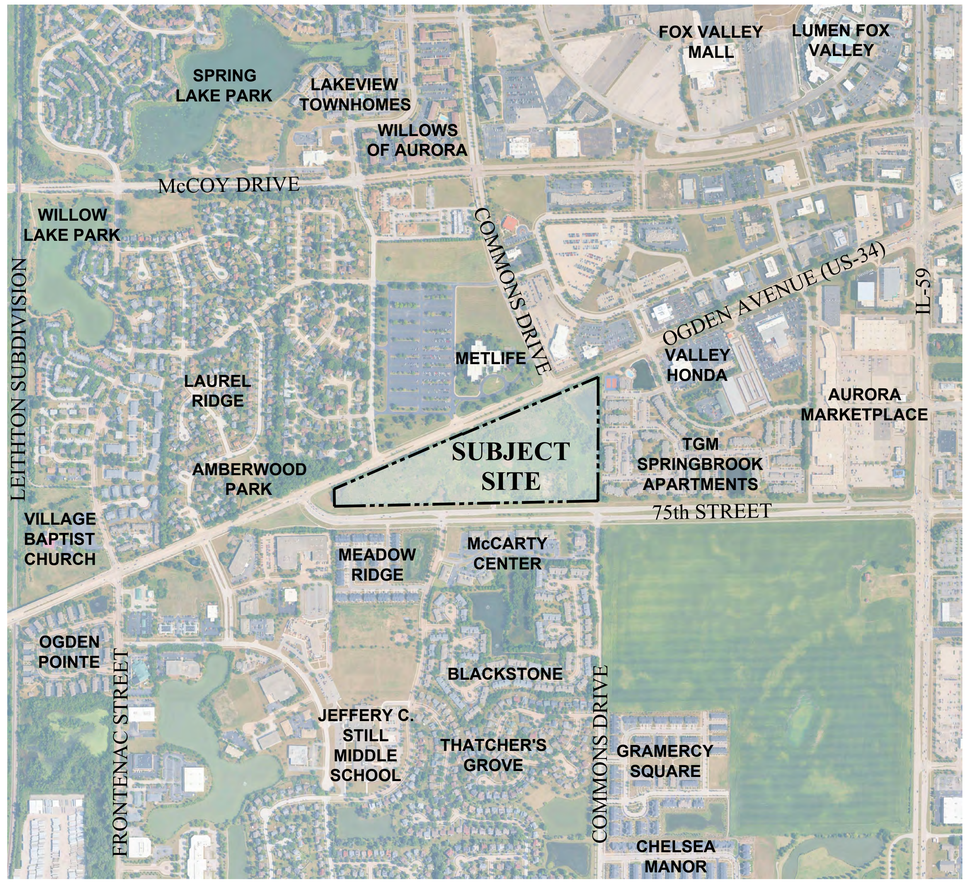

LOCATION MAP

SCALE: 1"=600'

INDEX OF SHEETS

SHEET NO.	DESCRIPTION
L1.0	COVER SHEET
L1.1	OVERALL LANDSCAPE PLAN
L1.2	LANDSCAPE PLAN
L1.3	LANDSCAPE PLAN
L1.4	LANDSCAPE DETAILS
L1.5	MONUMENT DETAILS
L1.6	TYPICAL FOUNDATION LANDSCAPE PLANS
L1.7	TYPICAL FOUNDATION LANDSCAPE PLANS
L1.8	TREE PRESERVATION PLAN
L1.9	TREE PRESERVATION PLAN
L1.10	TREE INVENTORY
L1.11	TREE INVENTORY
L1.12	TREE INVENTORY

M/I HOMES

I:\Projects\MI24246\Acad\MI24246_B02_00PLP.dwg

Landscape Implementation Data Table: Plant List by Category

	BOTANICAL NAME (Family / Genus / Species)	COMMON NAME	SIZE	COMMENTS
Canopy Trees	Acer x freemanii 'Jeffer's Red' (Sapindaceae / Acer / Acer x freemanii')	AUTUMN BLAZE MAPLE	4" Cal.	
	Acer x freemanii 'Marmo' (Sapindaceae / Acer / Acer x freemanii)	MARMO FREEMAN MAPLE	2.5" Cal.	
	Acer miyabei 'Morton' (Sapindaceae / Acer / Acer miyabei)	STATE STREET MAPLE	2.5" Cal.	
	Acer x saccharum 'Green Mountain' (Sapindaceae / Acer / Acer x saccharum)	GREEN MOUNTAIN SUGAR MAPLE	2.5" Cal.	
	Celtis occidentalis (Cannabaceae / Celtis / Celtis occidentalis)	COMMON HACKBERRY	2.5" Cal.	
	Gleditsia triacanthos var. inermis 'Skycole' (Fabaceae / Gleditsia / Gleditsia triacanthos)	SKYLINE HONEYLOCUST	2.5" Cal.	
	Gymnocladus dioicus 'Espresso-JFS' (Fabaceae / Gymnocladus / Gymnocladus dioicus)	ESPRESSO KENTUCKY COFFEETREE	2.5" Cal.	
	Liriodendron tulipifera (Magnoliaceae / Liriodendron / Liriodendron tulipifera)	TULIPTREE	2.5" Cal.	
	Platanus x acerifolia 'Morton Circle' (Platanaceae / Platanus / Platanus x acerifolia)	EXCLAMATION! LONDON PLANETREE	2.5" Cal.	
	Quercus bicolor (Fagaceae / Quercus / Quercus bicolor)	SWAMP WHITE OAK	2.5" Cal.	
	Quercus imbricaria (Fagaceae / Quercus / Quercus imbricaria)	SHINGLE OAK	2.5" Cal.	
	Tilia americana 'Redmond' (Malvaceae / Tilia / Tilia americana)	REDMOND AMERICAN LINDEN	2.5" Cal.	
	Tilia tomentosa 'Sterling' (Malvaceae / Tilia / Tilia tomentosa)	STERLING SILVER LINDEN	2.5" Cal.	
	Ulmus carpinifolia 'New Horizon' (Ulmaceae / Ulmus / Ulmus carpinifolia)	NEW HORIZON SMOOTHLEAF ELM	2.5" Cal.	
	Ulmus 'Morton' (Ulmaceae / Ulmus / Ulmus davidiana var. japonica)	ACCOLADE ELM	2.5" Cal.	
Total:				
Evergreen Trees	Abies concolor (Pinaceae / Abies / Abies concolor)	WHITE FIR	6' Ht.	
	Picea abies (Pinaceae / Picea / Picea abies)	NORWAY SPRUCE	6' Ht.	
	Picea glauca var. densata (Pinaceae / Picea / Picea glauca)	BLACK HILLS SPRUCE	6' Ht.	
	Picea omorika (Pinaceae / Picea / Picea omorika)	SERBIAN SPRUCE	6' Ht.	
	Pinus strobus (Pinaceae / Pinus / Pinus strobus)	WHITE PINE	6' Ht.	
Total:				
Understory Trees	Amelanchier laevis (Rosaceae / Amelanchier / Amelanchier laevis)	ALLEGHENY SERVICEBERRY	8' Ht.	Multi-Stem
	Amelanchier x grandiflora (Rosaceae / Amelanchier / Amelanchier x grandiflora)	APPLE SERVICEBERRY	8' Ht.	Multi-Stem
	Betula nigra 'Cully' (Betulaceae / Betula / Betula nigra)	HERITAGE RIVER BIRCH	8' Ht.	Multi-Stem
	Carpinus caroliniana (Betulaceae / Carpinus / Carpinus caroliniana)	AMERICAN HORNBEAM	8' Ht.	Single Stem
	Cercis canadensis (Fabaceae / Cercis / Cercis canadensis)	EASTERN REDBUD	8' Ht.	Multi-Stem
	Cornus kousa (Cornaceae / Cornus / Cornus kousa)	KOUSA DOGWOOD	8' Ht.	Multi-Stem
	Cornus mas (Cornaceae / Cornus / Cornus mas)	CORNELIANCHERRY DOGWOOD	8' Ht.	Multi-Stem
	Crataegus crusgalli var. inermis (Rosaceae / Crataegus / Crataegus crusgalli)	THORNLESS COCKSPUR HAWTHORN	8' Ht.	Single Stem
	Malus 'Prairifire' (Rosaceae / Malus / Malus x)	PRAIRIFIRE CRABAPPLE	8' Ht.	Multi-Stem
	Malus 'Jewelcole' (Rosaceae / Malus / Malus x)	RED JEWEL CRABAPPLE	8' Ht.	Multi-Stem
Total:				
Deciduous Shrubs	Cornus sericea 'Isanti' (Cornaceae / Cornus / Cornus sericea)	REDOSIER DOGWOOD	36" Tall	5' O.C.
	Fothergilla gardenii (Hamamelidaceae / Fothergilla / Fothergilla gardenii)	DWARF FOTHERGILLA	24" Tall	3' O.C.
	Hydrangea paniculata 'Rensun' (Hydrangeaceae / Hydrangea / Hydrangea paniculata)	STRAWBERRY SUNDAE HYDRANGEA	30" Tall	4' O.C.
	Syringa patula 'Miss Kim' (Oleaceae / Syringa / Syringa patula)	MISS KIM LILAC	24" Tall	4' O.C.
	Viburnum trilobum 'Redwing' (Viburnaceae / Viburnum / Viburnum trilobum)	JN SELECT CRANBERRYBUSH VIBURNUM	36" Tall	5' O.C.
	Viburnum x juddii (Viburnaceae / Viburnum / Viburnum x)	JUDD VIBURNUM	36" Tall	4' O.C.
	Weigela x 'Dark Horse' (Caprifoliaceae / Weigela / Weigela x)	DARK HORSE WEIGELA	24" Tall	3' O.C.
Total:				
Evergreen Shrubs	Buxus 'Green Velvet' (Buxaceae / Buxus / Buxus x)	GREEN VELVET BOXWOOD	24" Wide	3' O.C.
	Juniperus x pfitzeriana 'Kallay's Compact' (Cupressaceae / Juniperus / Juniperus x)	KALLAY'S COMPACT PFITZER JUNIPER	24" Wide	4' O.C.
	Juniperus chinensis 'Sea Green' (Cupressaceae / Juniperus / Juniperus chinensis)	SEA GREEN JUNIPER	24" Wide	4' O.C.
	Thuja occidentalis 'Danica' (Cupressaceae / Thuja / Thuja occidentalis)	DANICA ARBORVITAE	24" Wide	4' O.C.
Total:				
Ornamental Grasses	Calamagrostis x acutiflora 'Karl Foerster' (Poaceae / Calamagrostis / Calamagrostis x)	FEATHER REED GRASS	Mature Height = 4'-6'	30" O.C.
	Helictotrichon sempervirens 'Saphirsprudel' (Poaceae / Helictotrichon / Helictotrichon sempervirens)	BLUE OAT GRASS	Mature Height = 2'-3'	18" O.C.
	Panicum virgatum 'Northwind' (Poaceae / Panicum / Panicum virgatum)	NORTHWIND SWITCHGRASS	Mature Height = 4'-6'	30" O.C.
	Schizachyrium scoparium 'Twilight Zone' (Poaceae / Schizachyrium / Schizachyrium scoparium)	TWILIGHT LITTLE BLUESTEM	Mature Height = 3'-4'	24" O.C.
	Sporobolus heterolepis (Poaceae / Sporobolus / Sporobolus heterolepis)	PRAIRIE DROPSEED	Mature Height = 2'-3'	24" O.C.
Total:				
Perennials	Agastache 'Blue Fortune' (Lamiaceae / Agastache / Agastache x)	BLUE FORTUNE ANISE HYSSOP		24" O.C.
	Allium 'Summer Beauty' (Amaryllidaceae / Allium / Allium x)	SUMMER BEAUTY ONION		18" O.C.
	Coreopsis verticillata 'Zagreb' (Asteraceae / Coreopsis / Coreopsis verticillata)	ZAGREB COREOPSIS		24" O.C.
	Echinacea 'CBG Cone 2' (Asteraceae / Echinacea / Echinacea x)	PIXIE MEADOWBRITE CONEFLOWER		18" O.C.
	Hemerocallis 'Going Bananas' (Asphodelaceae / Hemerocallis / Hemerocallis x)	GOING BANANAS DAYLILY		18" O.C.
	Penstemon digitalis 'Husker Red' (Plantaginaceae / Penstemon / Penstemon digitalis)	HUSKER RED BEARDTONGUE		18" O.C.
	Sedum 'Autumn Joy' (Crassulaceae / Sedum / Sedum x)	AUTUMN JOY SEDUM		18" O.C.
Total:				
Misc. Materials				
211	Shredded Hardwood Mulch		C.Y.	
36,440	Sod		S.Y.	
3.1	Turf Seed and Blanket		AC.	
2.1	Emergent Seed Mix		AC.	
0.6	Wet Meadow Seed Mix & Erosion Control Blanket		AC.	
2.4	Low Profile Prairie Seed Mix & Erosion Control Blanket		AC.	
6	Naturalized Area Sign		EA.	
Total:				

XREFS:

PLOT CONFIG:

Landscape Data Table: Planting Material Key

Note: Symbols are blackline for proposed grayscale for existing

Canopy Trees (minimum size 2.5 caliper) Count:	**478**
Evergreen Trees (minimum size 6 feet) Count:	**432**
Understory Trees (minimum size 2.5 caliper or 8 feet if multi-stemed) Count:	**246**
Evergreen Shrubs (minimum of 18 inches) Count:	**663**
Deciduous Shrubs (minimum of 18 inches) Count:	**1514**
Ornamental Grasses Count:	**41**
Perennials Count:	**3506**
Annuals Count:	**0**

Low Profile Prairie Square Footage:	**97366**
Turf (Seeded) Square Footage:	**161205**
Turf (Sod) Square Footage:	**327950**
Wet Meadow Planting Square Footage:	**23630**
Emergent Planting Square Footage:	**92540**

GENERAL LANDSCAPE NOTES

1. Contractor shall verify underground utility lines and is responsible for any damage.
2. Contractor shall verify all existing conditions in the field prior to construction and shall notify landscape architect of any variance.
3. Material quantities shown are for contractors convenience only. The Contractor must verify all material and supply sufficient materials to complete the job per plan.
4. The landscape architect reserves the right to inspect trees and shrubs either at place of growth or at site before planting, for compliance with requirements of variety, size and quality.
5. Work shall conform to American Standard for Nursery Stock, State of Illinois Horticultural Standards, and Local Municipal requirements.
6. Contractor shall secure and pay for all permits, fees, and inspections necessary for the proper execution of this work and comply with all codes applicable to this work.
7. See General Conditions and Specifications for landscape work for additional requirements.

Standard Requirements

	Total CTEs Required
Street Trees	214.0
Wet Stormwater Facility	105.0
Dry/Turf Stormwater Facility	0.0
Neighborhood Border	0.0
Dwelling Unit	184.0
Perimeter Yard	174.0
Buffer Yard	8.0
Parking Lot Islands	0.0
Building Foundation	123.0
Total:	**808.0**

Landscape Data Table: CTEs Provided

	CTE Value	Count Provided	Total CTEs Provided
Canopy Trees	1	478	478
Evergreen Trees	1/3	432	144
Understory Trees	1/3	246	82
Deciduous Shrubs	1/20	1514	76
Evergreen Shrubs	1/20	663	33
	Total:	**3333**	**813**

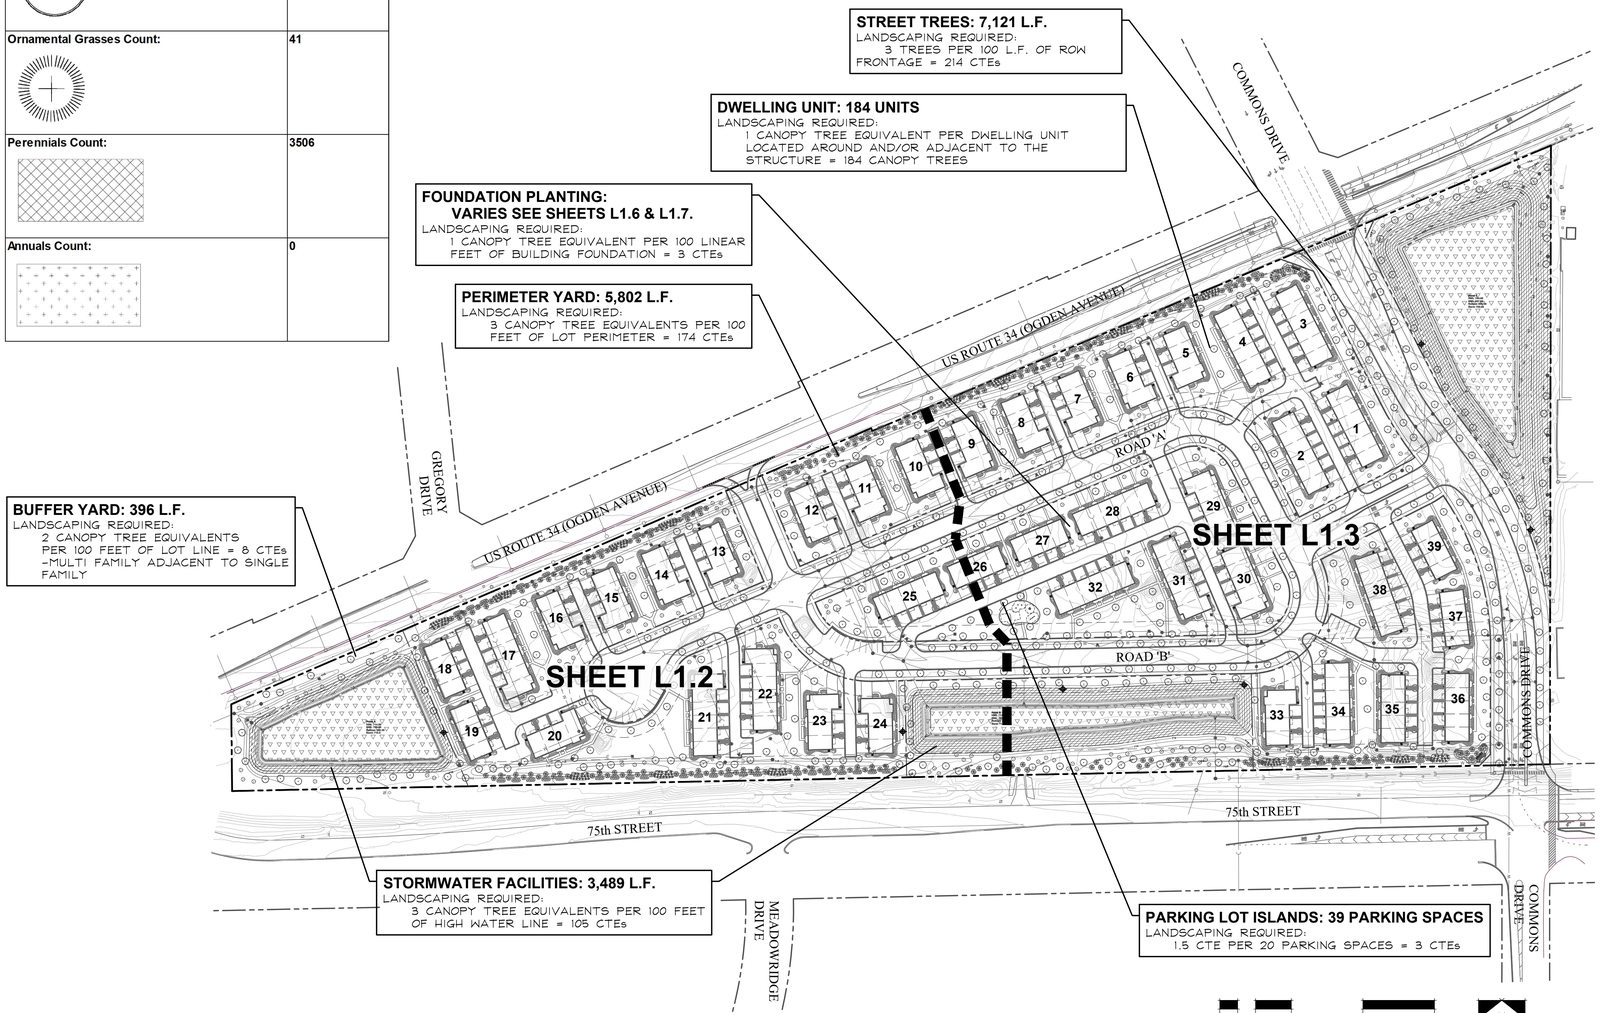

GARY R. WEBER ASSOCIATES, INC.
LAND PLANNING
ECOLOGICAL CONSULTING
LANDSCAPE ARCHITECTURE
402 W. LIBERTY DRIVE
WHEATON, ILLINOIS 60187
PHONE: 630-668-7197
www.grwainc.com

CLIENT
M/I HOMES
2135 CITY GATE LANE, SUITE 620
NAPERVILLE, IL 60563

ENGINEER
HAEGER ENGINEERING
100 EAST STATE PARKWAY
SCHAUMBURG, IL 60173

KINGSLEY ROW
AURORA, ILLINOIS

OVERALL LANDSCAPE PLAN

REVISIONS

DATE	07.06.2026
PROJECT NO.	MI24246
DRAWN	SMR/CLE
CHECKED	MNW
SHEET NO.	L1.1

PLANTING DETAILS

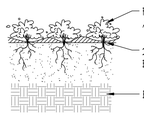

PERENNIALS AND GROUNDCOVERS
NOT TO SCALE

DECIDUOUS AND EVERGREEN SHRUBS
NOT TO SCALE

DECIDUOUS TREES
NOT TO SCALE

EVERGREEN TREES
NOT TO SCALE

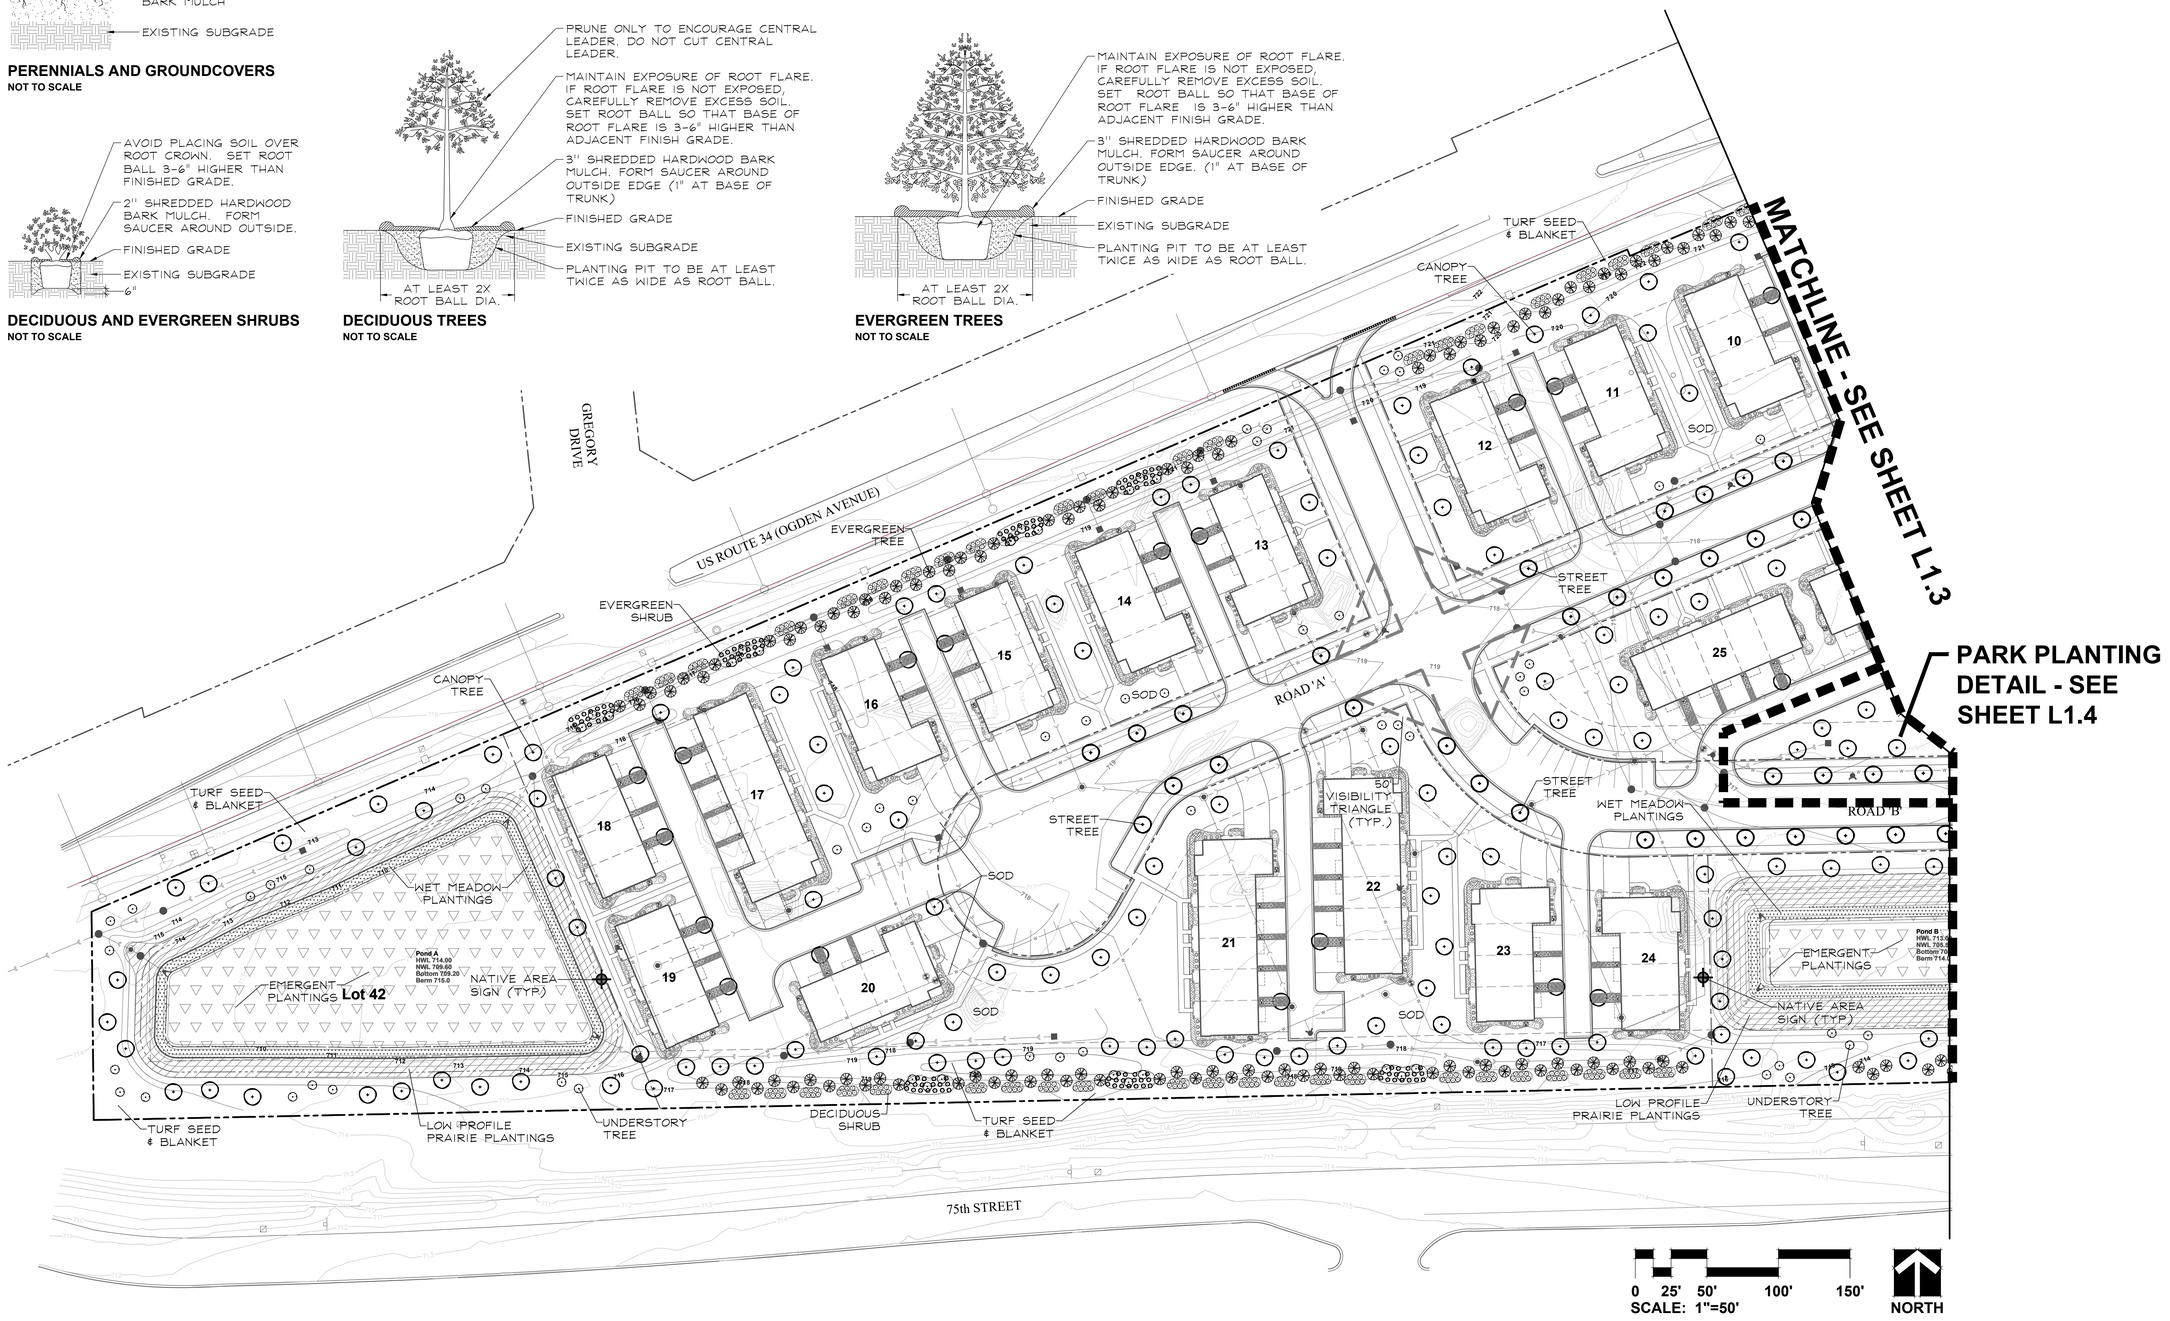

GARY R. WEBER ASSOCIATES, INC.
LAND PLANNING
ECOLOGICAL CONSULTING
LANDSCAPE ARCHITECTURE
402 W. LIBERTY DRIVE
WHEATON, ILLINOIS 60187
PHONE: 630-668-7197
www.grwainc.com

CLIENT
M/I HOMES
2135 CITY GATE LANE, SUITE 620
NAPERVILLE, IL 60563

ENGINEER
HAEGER ENGINEERING
100 EAST STATE PARKWAY
SCHAUMBURG, IL 60173

KINGSLEY ROW
AURORA, ILLINOIS

LANDSCAPE PLAN

REVISIONS

DATE	07.06.2026
PROJECT NO.	MI24246
DRAWN	SMR/CLE
CHECKED	MNW
SHEET NO.	L1.2

Know what's Below. Call before you dig.

XREFS:
PLOT CONFIG:

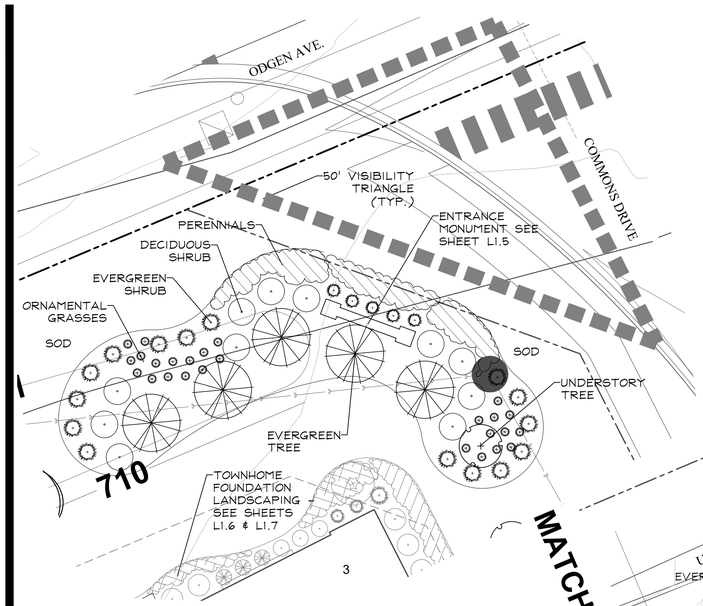

NORTH ENTRANCE PLANTING DETAIL

0 5' 10' 20' 30'
SCALE: 1"=10'

NORTH

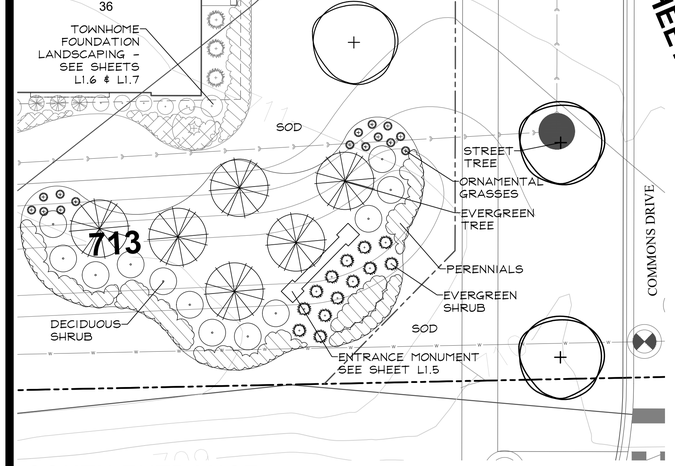

SOUTH ENTRANCE PLANTING DETAIL

0 5' 10' 20' 30'
SCALE: 1"=10'

NORTH

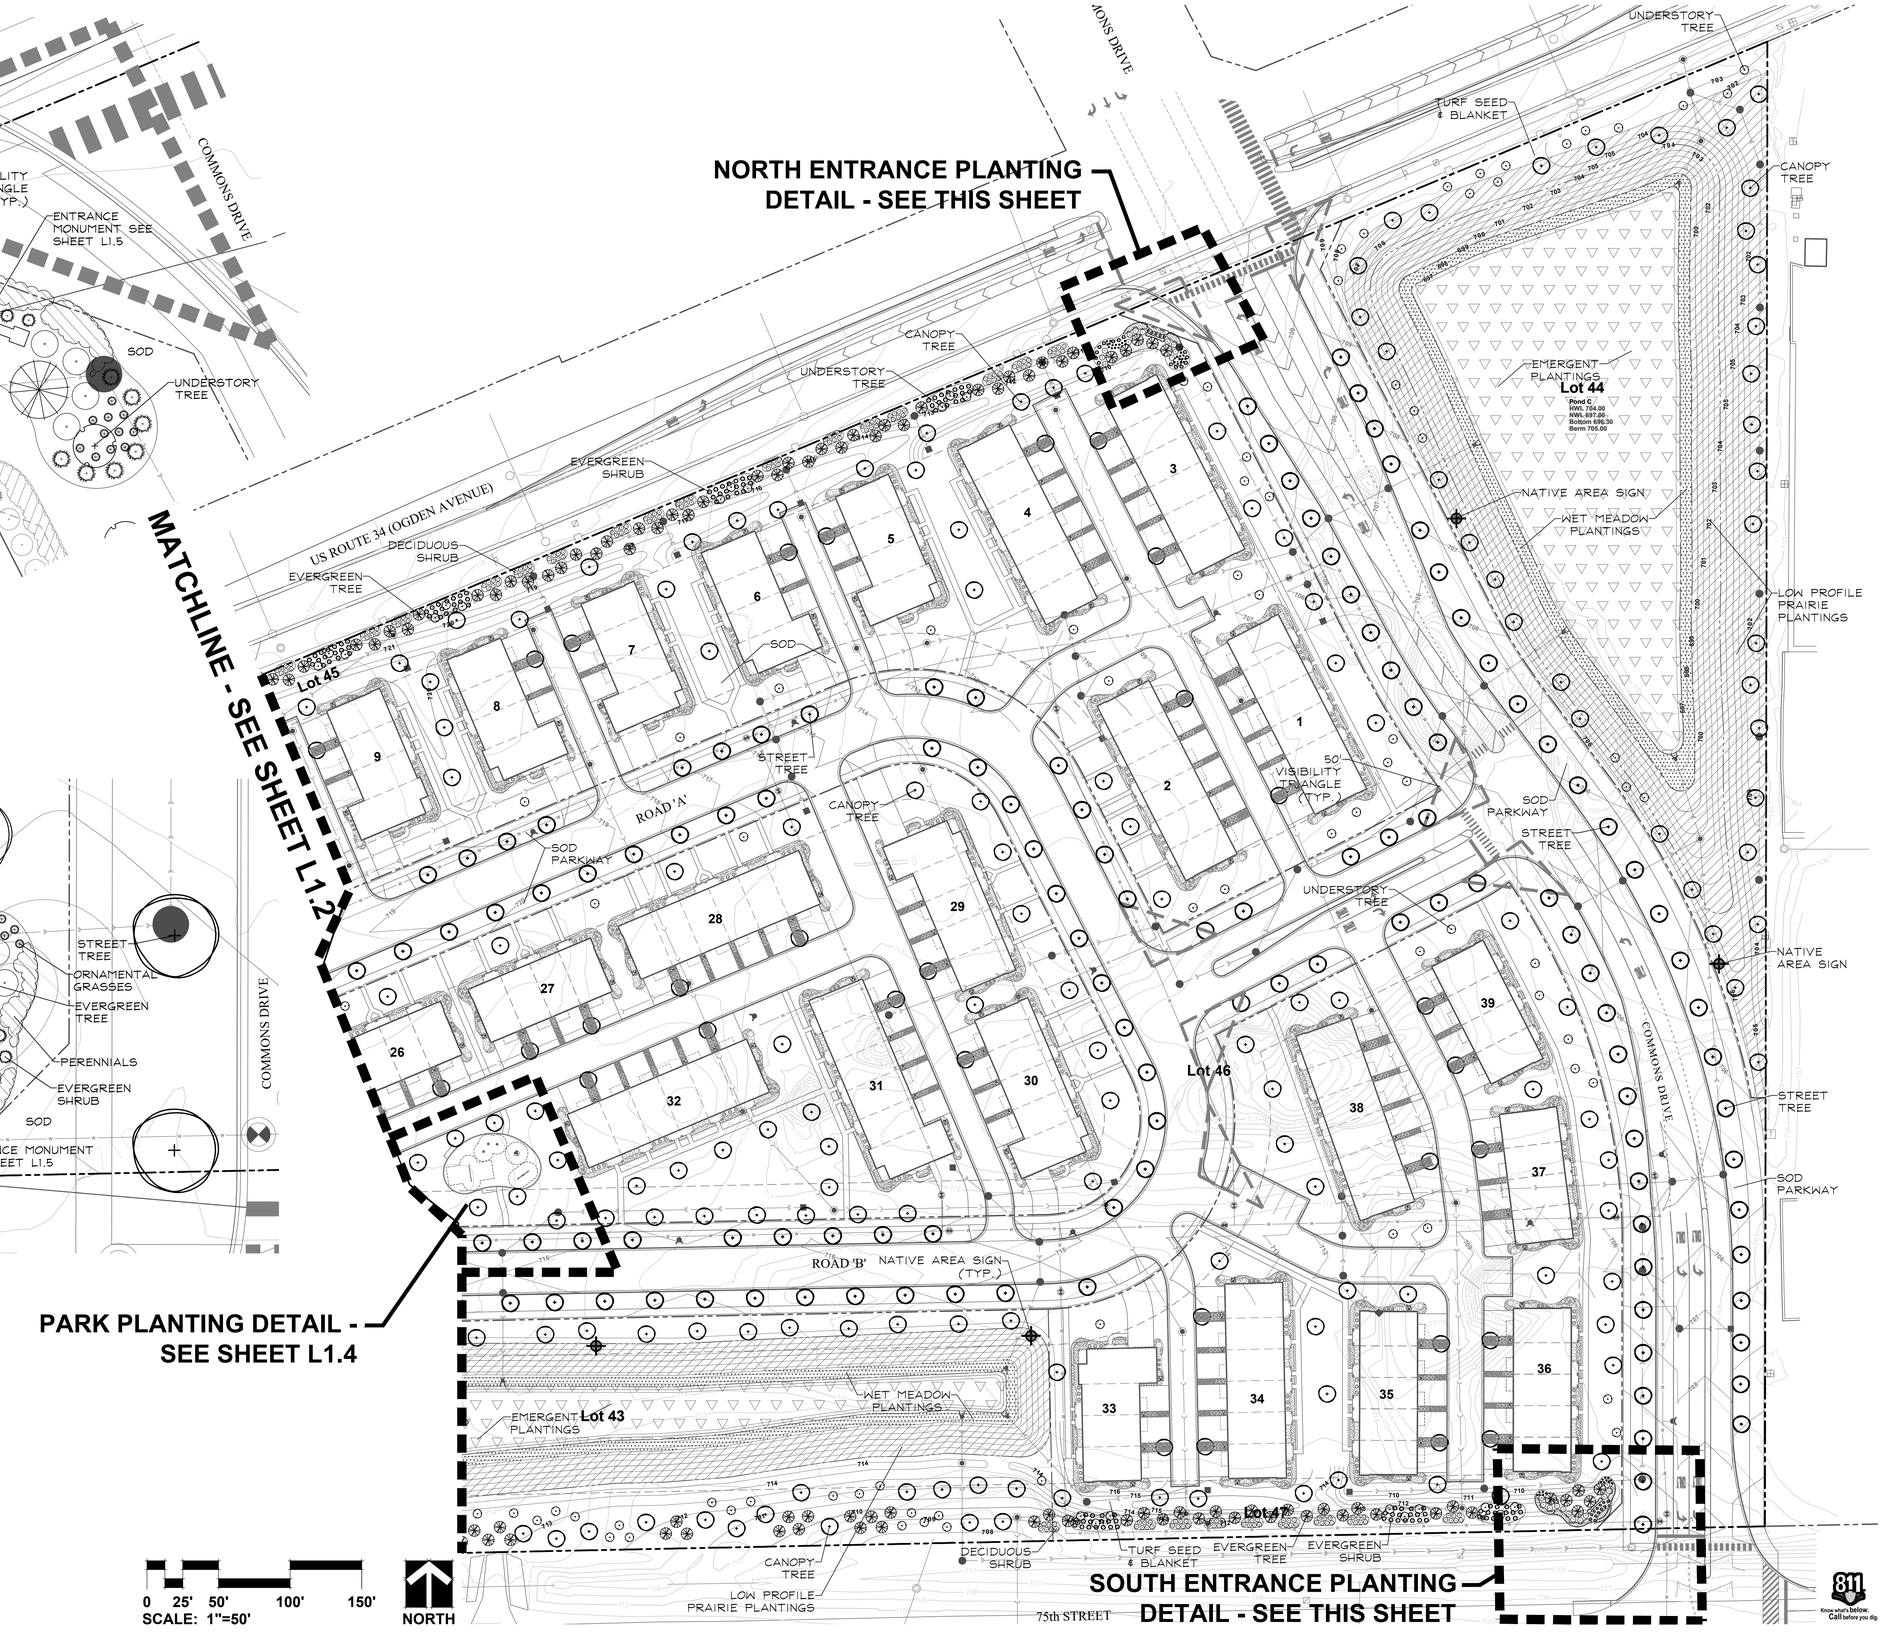

0 25' 50' 100' 150'
SCALE: 1"=50'

NORTH

GARY R. WEBER ASSOCIATES, INC.
LAND PLANNING
ECOLOGICAL CONSULTING
LANDSCAPE ARCHITECTURE
402 W. LIBERTY DRIVE
WHEATON, ILLINOIS 60187
PHONE: 630-668-7197
www.grwainc.com

CLIENT
M/I HOMES
2135 CITY GATE LANE, SUITE 620
NAPERVILLE, IL 60563

ENGINEER
HAEGER ENGINEERING
100 EAST STATE PARKWAY
SCHAUMBURG, IL 60173

KINGSLEY ROW

AURORA, ILLINOIS

LANDSCAPE PLAN

REVISIONS

DATE	07.06.2026
PROJECT NO.	MI24246
DRAWN	SMR/CLE
CHECKED	MNW
SHEET NO.	L1.3

811 Know what's below. Call before you dig.

PLOT CONFIG:
XREFS

Wet Meadow Seed Mixture
Lower slopes of basin

Botanical Name	Common Name	lbs / AC
Grasses / Sedges		
Carex bebbii	Bebbs Oval Sedge	0.250
Carex bicknellii	Bicknells Sedge	0.125
Carex brevior	Plains Oval Sedge	0.250
Carex cristatella	Crested Oval Sedge	0.060
Carex molesta	Field Oval Sedge	0.250
Carex normalis	Spreading Oval Sedge	0.015
Carex scoparia	Pointed Broom Sedge	0.190
Carex stipata	Common Fox Sedge	0.060
Carex vulpinoidea	Brown Fox Sedge	0.250
Elymus virginicus	Virginia Wild Rye	3.000
Glyceria striata	Fowl Manna Grass	0.130
Juncus dudleyi	Dudleys Rush	0.020
Juncus torreyi	Torreys Rush	0.031
Panicum virgatum	Switch Grass	3.000
Scirpus atrovirens	Dark Green Bulrush	0.060
Scirpus cyperinus	Wool Grass	0.030
	Total Grasses / Sedges	**7.721**
Wildflowers/Broadleaves		
Asclepias incarnata	Swamp Milkweed	0.125
Bidens cernua	Nodding Bur Marigold	0.190
Boltonia asteroids	False Aster	0.031
Eupatorium perfoliatum	Common Boneset	0.015
Euthamia grammifolia	Grassleaved Goldenrod	0.300
Helenium autumnale	Sneezeweed	0.063
Hibiscus laevis	Halberd-leaved Rose Mallow	0.380
Iris virginica shrevei	Blue Flag Iris	1.000
Lobelia siphilitica	Great Blue Lobelia	0.031
Mimulus ringens	Monkey Flower	0.031
Physostegia virginiana	Obedient Plant	0.031
Pycnanthemum virginianum	Common Mountain Mint	0.063
Solidago rigida	Stiff Goldenrod	0.125
Symphyotrichium novae-angliae	New England Aster	0.250
Vernonia fasciculata	Common Ironweed	0.380
Verbena hastata	Blue Vervain	0.380
Zizia aurea	Golden Alexanders	0.500
	Total Forbs	**3.895**
	Total Wet Meadow Seed Mix	**11.616**

Low Profile Prairie with Flowers Seed Mix
Upper basin slopes

Botanical Name	Common Name	lbs / AC
Grasses		
Bouteloua curtipendula	Side Oats Grama	8.000
Panicum virgatum	Prairie Switch Grass	0.125
Elymus canadenesis	Prairie Wild Rye	1.000
Schizachyrium scoparium	Little Bluestem	6.000
	Total Grasses	**15.125**
Wildflowers/Broadleaves		
Allium cernuum	Nodding Wild Onion	0.190
Amorpha canscens	Lead Plant	0.125
Asclepias tuberosa	Butterflyweed	0.500
Astragalus canadensis	Canada Milk Vetch	0.063
Coreopsis palmata	Prairie Coreopsis	0.025
Chamaecrista fasciculate	Partridge pea	0.188
Dalea purpurea	Purple Prairie Clover	0.560
Echinacea pallida	Pale Purple Coneflower	1.000
Echinacea purpurea	Purple Coneflower	0.500
Eryngium yuccifolium	Rattlesnake Master	0.125
Heliopsis helianthoides	False Sunflower	1.000
Lespedeza capitata	Round-Headed Bush Clover	0.125
Liatris aspera	Rough Blazing Star	0.250
Liatris pycnostachya	Prairie Blazing Star	0.188
Monarda fistulosa	Prairie Bergamot	0.063
Parthenium integrifolium	Wild Quinine	0.016
Penstemon digitalis	Foxglove Beard Tongue	0.125
Petalostemum candidum	White Prairie Clover	0.125
Petalostemum purpureum	Purple Prairie Clover	0.156
Potentilla arguta	Prairie Cinquefoil	0.031
Pycnanthemum tenuifolium	Slender Mountain Mint	0.031
Ratibida pinnata	Yellow Coneflower	0.125
Rudbeckia hirta	Black-Eyed Susan	0.500
Rudbeckia subtomentosa	Sweet Black-Eyed Susan	0.063
Rudbeckia triloba	Brown-eyed Susan	0.500
Solidago rigida	Stiff Goldenrod	0.250
Symphyotrichum laeve	Smooth Blue Aster	0.063
Symphyotrichum novae-angliae	New England Aster	0.250
Tradescantia ohiensis	Common Spiderwort	0.063
Verbena stricta	Hoary Vervain	0.125
Zizia aurea	Golden Alexanders	0.500
	Total Forbs	**7.825**
	Total Low Profile Prairie Seed Mix	**22.950**

NATIVE SEED MIXTURES

Temporary Cover Crop

Cover crops shall be installed in all planting areas containing dry mesic, mesic, and wet mesic soils to, stabilize soils, and combat weed pressure during the germination and establishement of the native seeding area.

Botanical Name	Common Name	lbs / AC
Cover Crop		
Avena sativa	Seed Oats	40.000

Emergent Plant Seed and Plug Mixture
Stormwater basin bottoms from NWL to 12" below NWL

Botanical Name	Common Name	lbs / AC	Plugs / AC.
Acorus americanus	Sweet Flag	0.500	494
Alisma subcordatum	Water Plantain	1.250	
Carex stricta	Tussock Sedge	0.060	
Eleocharis obtusa	Blunt Spike Rush	0.250	494
Iris virginica shrevei	Blue Flag	0.500	988
Juncus effusus	Common Rush	0.500	494
Leersia oryzoides	Rice Cut Grass	1.250	
Pontederia cordata	Pickerel Weed	0.250	988
Sagittaria latifolia	Common Arrowhead	1.250	494
Scirpus fluviatilis	River Bulrush	0.500	988
Scirpus cyperinus	Wool Grass	0.250	494
Schoenoplectus tabernaemontani	Softstem Bulrush	0.500	988
Sparganium eurycarpum	Bur Reed	1.000	988
	Total Emergent Wetland Mix	**8.060**	**7410**

SIGN NOTES:

1. SIGN BACKGROUND COLOR: C=40, M=70, Y=100, K=28 SIGN FONT AND GRAPHIC COLOR: WHITE
2. FONT STYLE: MYRIAD PRO FONT SIZE: 116 PT.
3. SIGN ARTWORK SHALL BE PROVIDED BY GARY R. WEBER ASSOCIATES, INC.
4. CONTRACTOR TO SUBMIT SHOP DRAWING AND COLOR SAMPLE FOR THE PROTECTED NATIVE VEGETATION SIGN FOR REVIEW AND APPROVAL BY THE LANDSCAPE ARCHITECT PRIOR TO FABRICATION AND INSTALLATION.

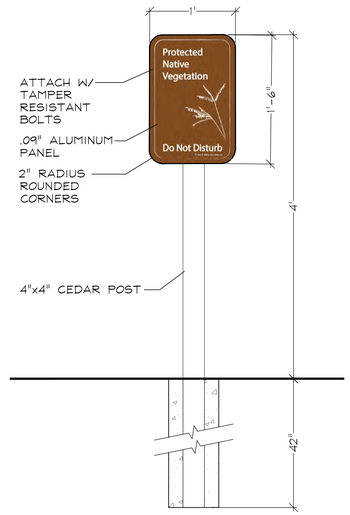

NATIVE AREA SIGN DETAIL
SCALE: NTS

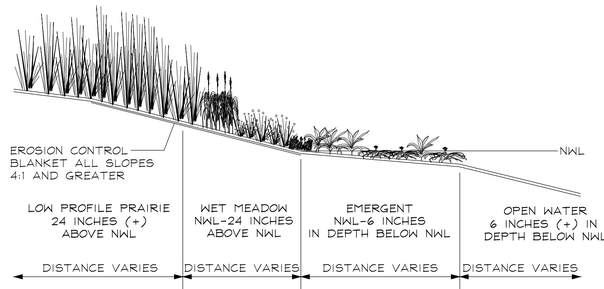

NATURALIZED STORMWATER BASIN SECTION
NOT TO SCALE

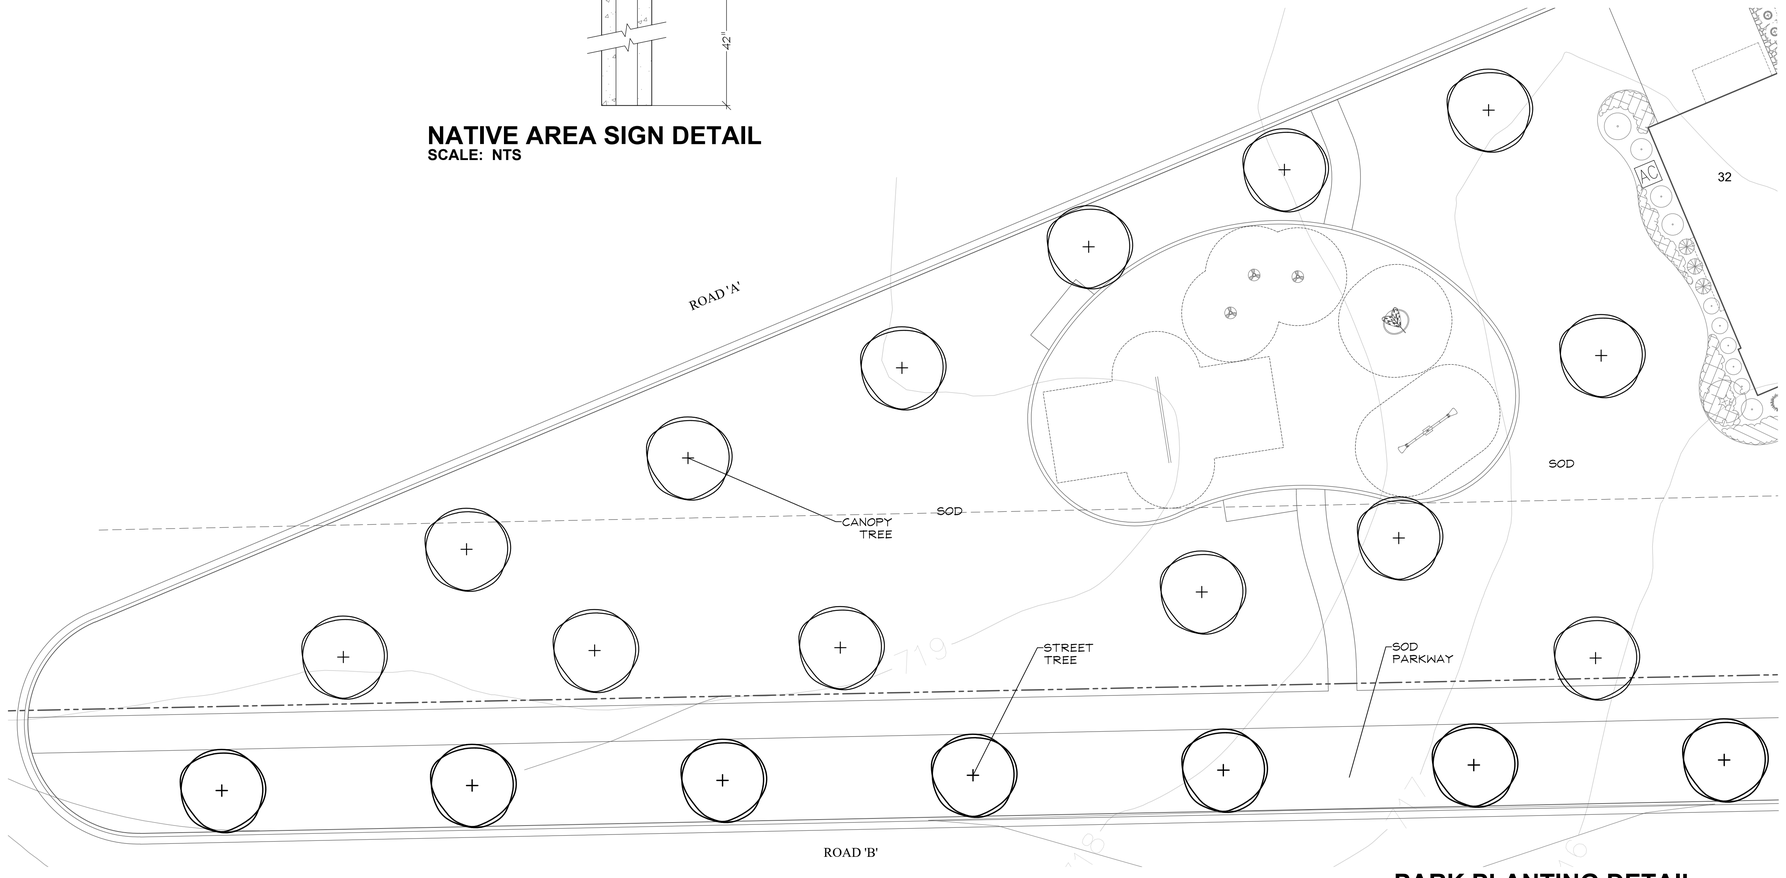

PARK PLANTING DETAIL
0 5' 10' 20' 30'
SCALE: 1"=10'

NORTH

Know what's below. Call before you dig.

GARY R. WEBER ASSOCIATES, INC.
LAND PLANNING
ECOLOGICAL CONSULTING
LANDSCAPE ARCHITECTURE
402 W. LIBERTY DRIVE
WHEATON, ILLINOIS 60187
PHONE: 630-668-7197
www.grwainc.com

CLIENT
M/I HOMES
2135 CITY GATE LANE, SUITE 620
NAPERVILLE, IL 60563

ENGINEER
HAEGER ENGINEERING
100 EAST STATE PARKWAY
SCHAUMBURG, IL 60173

KINGSLEY ROW
AURORA, ILLINOIS

LANDSCAPE DETAILS

REVISIONS

DATE	07.06.2026
PROJECT NO.	MI24246
DRAWN	SMR/CLE
CHECKED	MNW
SHEET NO.	

L1.4

XREFS

PLOT CONFIG

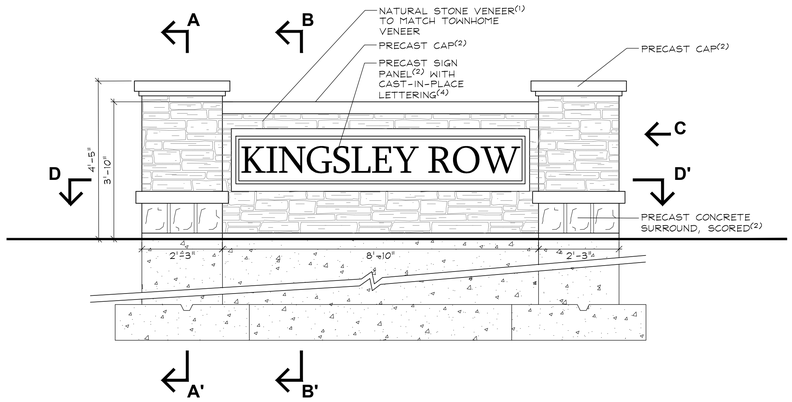

FRONT ELEVATION
SCALE: 1/2"=1'-0"

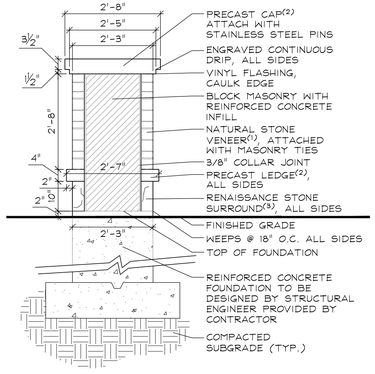

SECTION A-A'
SCALE: 1/2"=1'-0"

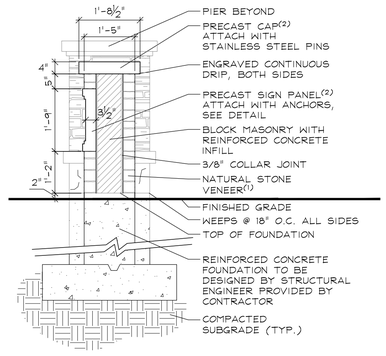

SECTION B-B'
SCALE: 1/2"=1'-0"

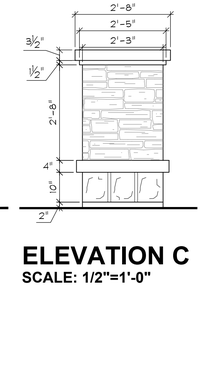

ELEVATION C
SCALE: 1/2"=1'-0"

NOTES:

1. NATURAL STONE VENEER:
   OAKFIELD MACHINE CUT BY EDEN STONE OR APPROVED EQUAL
   SUBMIT SAMPLE TO LANDSCAPE ARCHITECT AND DEVELOPER

2. PRECAST CONCRETE
   TEXTURE: SMOOTH
   COLOR: LIMESTONE
   PROVIDE SAMPLE TO LANDSCAPE ARCHITECT AND DEVELOPER

3. RENAISSANCE STONE:
   REN758-ROCKED BY ARRISCRAFT OR APPROVED EQUAL. SUBMIT COLOR & GROUT SAMPLE TO LANDSCAPE ARCHITECT AND DEVELOPER

4. LETTERING: SYLFAEN
   HEIGHT: 9"

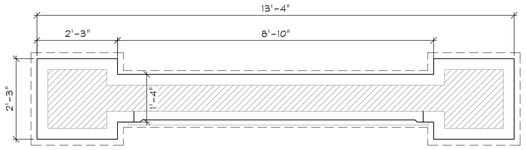

PLAN VIEW D-D'
SCALE: 1/2"=1'-0"

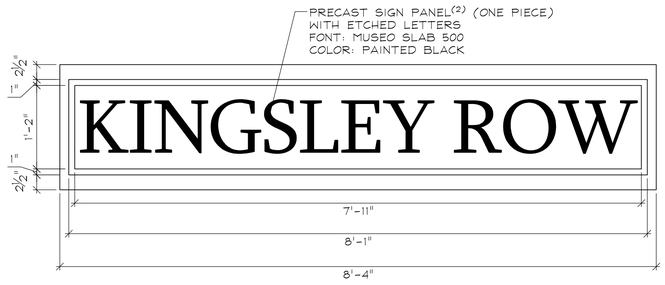

SIGN PANEL DETAILS
SCALE: 1"=1'-0"

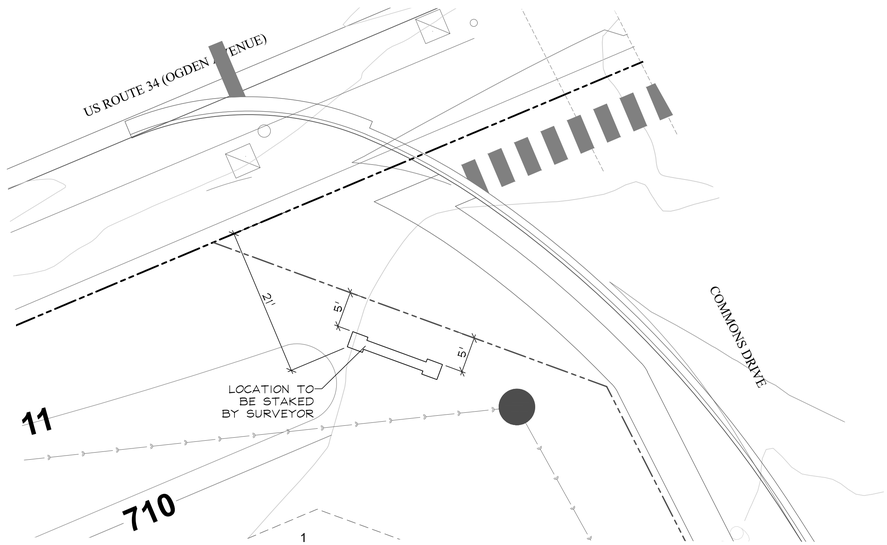

NORTH MONUMENT LAYOUT DETAIL
0 5' 10' 20' 30'
SCALE: 1"=10'
NORTH

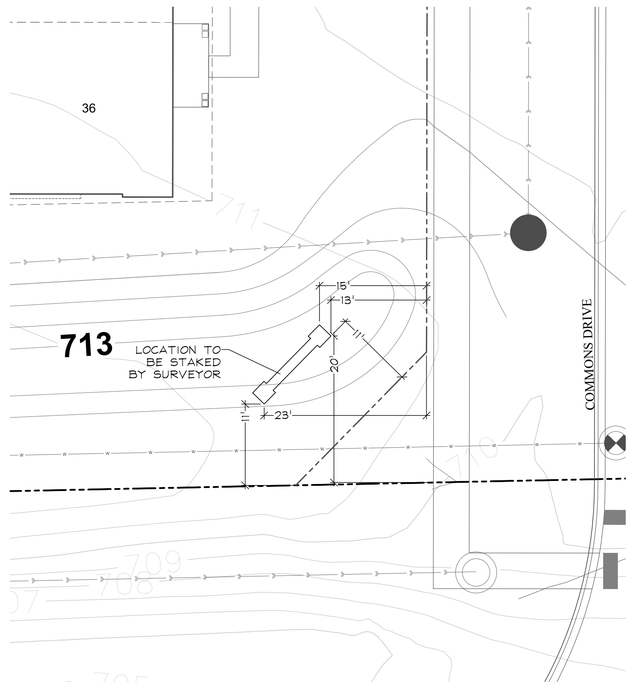

SOUTH MONUMENT LAYOUT DETAIL
0 5' 10' 20' 30'
SCALE: 1"=10'
NORTH

GARY R. WEBER ASSOCIATES, INC.
LAND PLANNING
ECOLOGICAL CONSULTING
LANDSCAPE ARCHITECTURE
402 W. LIBERTY DRIVE
WHEATON, ILLINOIS 60187
PHONE: 630-668-7197
www.grwainc.com

CLIENT
M/I HOMES
2135 CITY GATE LANE, SUITE 620
NAPERVILLE, IL 60563

ENGINEER
HAEGER ENGINEERING
100 EAST STATE PARKWAY
SCHAUMBURG, IL 60173

KINGSLEY ROW
AURORA, ILLINOIS

MONUMENT DETAILS

REVISIONS

DATE	07.06.2026
PROJECT NO.	MI24246
DRAWN	SMR/CLE
CHECKED	MNW
SHEET NO.	L1.5

Know what's below. Call before you dig.

XREFS:
PLOT CONFIG:

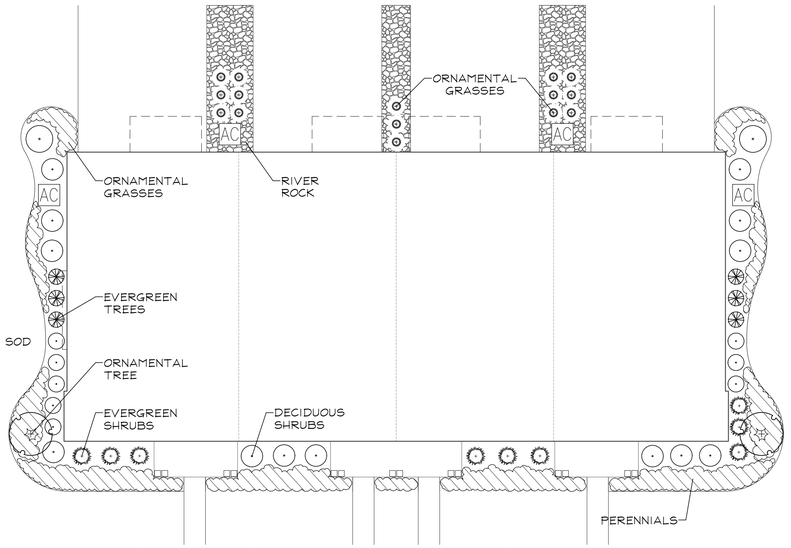

4 UNIT REAR-LOADED TOWNHOME FOUNDATION DETAIL

SCALE: 1"=10'

4 UNIT FOUNDATION PLANTING :
± 266 L.F. EACH

LANDSCAPING REQUIRED: 2.6 C.T.E.

LANDSCAPING PROVIDED: 4.2 C.T.E.

2	ORNAMENTAL TREES
6	EVERGREEN TREES
23	DECIDUOUS SHRUBS
9	EVERGREEN SHRUBS

BUILDING #'S 18,19,26,27,37,39 = 6 TOTAL

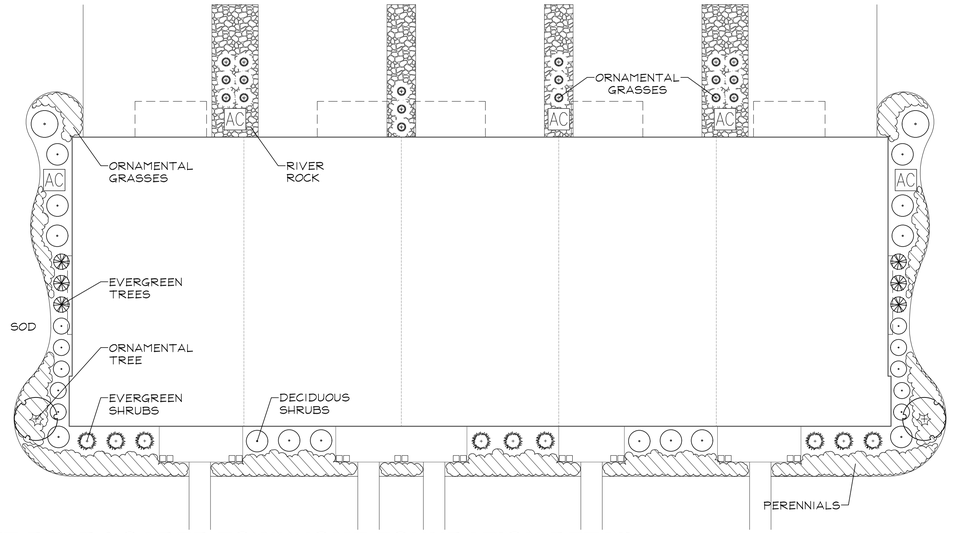

5 UNIT REAR-LOADED TOWNHOME FOUNDATION DETAIL

SCALE: 1"=10'

5 UNIT FOUNDATION PLANTING :
± 310 L.F. EACH

LANDSCAPING REQUIRED: 3.1 C.T.E.

LANDSCAPING PROVIDED: 4.4 C.T.E.

2	ORNAMENTAL TREES
6	EVERGREEN TREES
26	DECIDUOUS SHRUBS
9	EVERGREEN SHRUBS

BUILDING #'S 25,35,36 = 3 TOTAL

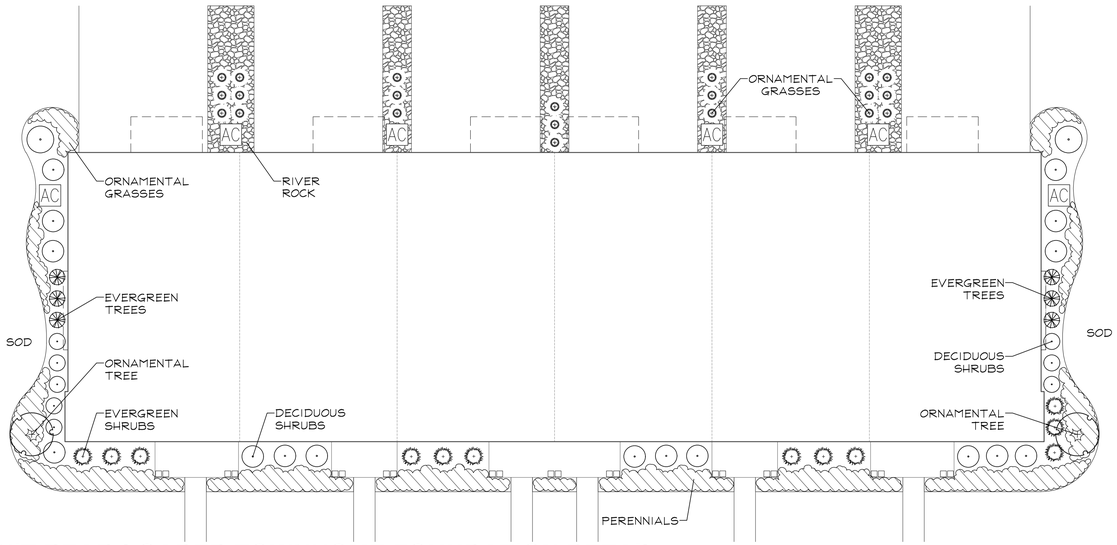

6 UNIT REAR-LOADED TOWNHOME FOUNDATION DETAIL

SCALE: 1"=10'

6 UNIT FOUNDATION PLANTING :
± 354 L.F. EACH

LANDSCAPING REQUIRED: 3.5 C.T.E.

LANDSCAPING PROVIDED: 4.5 C.T.E.

2	ORNAMENTAL TREES
6	EVERGREEN TREES
26	DECIDUOUS SHRUBS
12	EVERGREEN SHRUBS

BUILDING # 1,2,3,4,28,32,34,38 = 8 TOTAL

REPRESENTATIVE FOUNDATION PLANT LIST

Key	Botanical/Common Name	Size	Remarks
	ORNAMENTAL TREES		
+	Betula nigra 'Cully' HERITAGE RIVER BIRCH	8' Ht.	Clump Form
	Cornus mas CORNELIANCHERRY DOGWOOD	8' Ht.	Clump Form
	Magnolia stellata 'Royal Star' ROYAL STAR MAGNOLIA	8' Ht.	Clump Form
	Malus 'Prairifire' PRAIRIFIRE CRABAPPLE	8' Ht.	Clump Form
	Syringa reticulata 'Ivory Silk' IVORY SILK JAPANESE TREE LILAC	2" Cal.	Single Stem
	EVERGREEN TREES		
	Chamaecyparis pisifera 'Boulevard' JAPANESE FALSE CYPRESS	6' Ht.	
	Thuja occidentalis 'Smaragd' EMERALD GREEN ARBORVITAE	6' Ht.	
	Thuja occidentalis 'Techny' TECHNY ARBORVITAE	6' Ht.	
	DECIDUOUS SHRUBS		
	Cornus sericea 'Bailey I' BAILEY'S REDTWIG DOGWOOD	30" Tall	4' O.C.
	Fothergilla gardenii DWARF FOTHERGILLA	24" Tall	3' O.C.
	Hydrangea paniculata 'SMHPLGF' LITTLE QUICK FIRE HYDRANGEA	24" Tall	3' O.C.
	Itea virginica 'Sprich' LITTLE HENRY VIRGINIA SWEETSPIRE	24" Tall	3' O.C.
	Physocarpus opulifolius 'Seward' SUMMER WINE NINEBARK	30" Tall	4' O.C.
	Rosa 'Radrazz' KNOCKOUT ROSE	18" Tall	3' O.C.
	Viburnum x juddii JUDD VIBURNUM	36" Tall	4' O.C.

Key	Botanical/Common Name	Size	Remarks
	EVERGREEN SHRUBS		
	Buxus 'Glencoe' CHICAGOLAND GREEN BOXWOOD	24" Wide	4' O.C.
	Thuja occidentalis 'Danica' DANICA ARBORVITAE	24" Wide	4' O.C.
	ORNAMENTAL GRASSES		
	Panicum virgatum 'Heavy Metal' HEAVY METAL SWITCHGRASS	#1	24" O.C.
	Calamagrostis x acutiflora 'Karl Foerster' FEATHER REED GRASS	#1	24" O.C.
	Panicum virgatum 'Northwind' NORTHWIND SWITCHGRASS	#1	24" O.C.
	PERENNIALS		
	Allium 'Summer Beauty' SUMMER BEAUTY ONION	#1	18" O.C.
	Hemerocallis 'Going Bananas' GOING BANANAS DAYLILY	#1	18" O.C.
	Penstemon digitalis 'Husker Red' HUSKER RED BEARDTONGUE	#1	18" O.C.
	Salvia nemorosa 'East Friesland' EAST FRIESLAND SALVIA	#1	18" O.C.

GARY R. WEBER ASSOCIATES, INC.
LAND PLANNING
ECOLOGICAL CONSULTING
LANDSCAPE ARCHITECTURE
402 W. LIBERTY DRIVE
WHEATON, ILLINOIS 60187
PHONE: 630-668-7197
www.grwainc.com

CLIENT
M/I HOMES
2135 CITY GATE LANE, SUITE 620
NAPERVILLE, IL 60563

ENGINEER
HAEGER ENGINEERING
100 EAST STATE PARKWAY
SCHAUMBURG, IL 60173

KINGSLEY ROW

AURORA, ILLINOIS

TYPICAL FOUNDATION LANDSCAPE PLANS

REVISIONS

DATE	07.06.2026
PROJECT NO.	MI24246
DRAWN	SMR/CLE
CHECKED	MNW
SHEET NO.	L1.6

Know what's below. Call before you dig.

XREFS
PLOT CONFIG

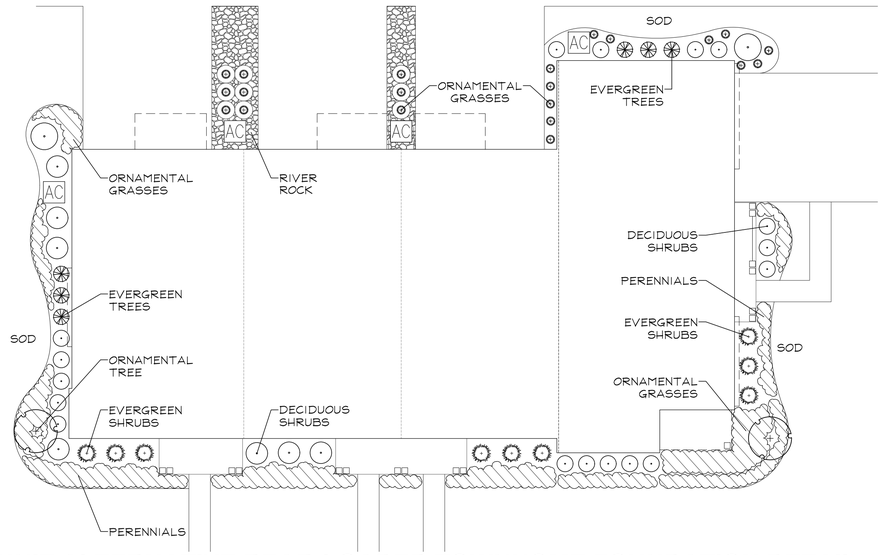

4 UNIT ALTERNATIVE REAR-LOADED TOWNHOME FOUNDATION DETAIL

SCALE: 1"=10'

4 UNIT FOUNDATION PLANTING :
± 295 L.F. EACH

LANDSCAPING REQUIRED: 2.9 C.T.E.

LANDSCAPING PROVIDED: 4.4 C.T.E.
- 2 ORNAMENTAL TREES
- 6 EVERGREEN TREES
- 26 DECIDUOUS SHRUBS
- 9 EVERGREEN SHRUBS

BUILDING #'S 5-16,20,23,24,33 = 16 TOTAL

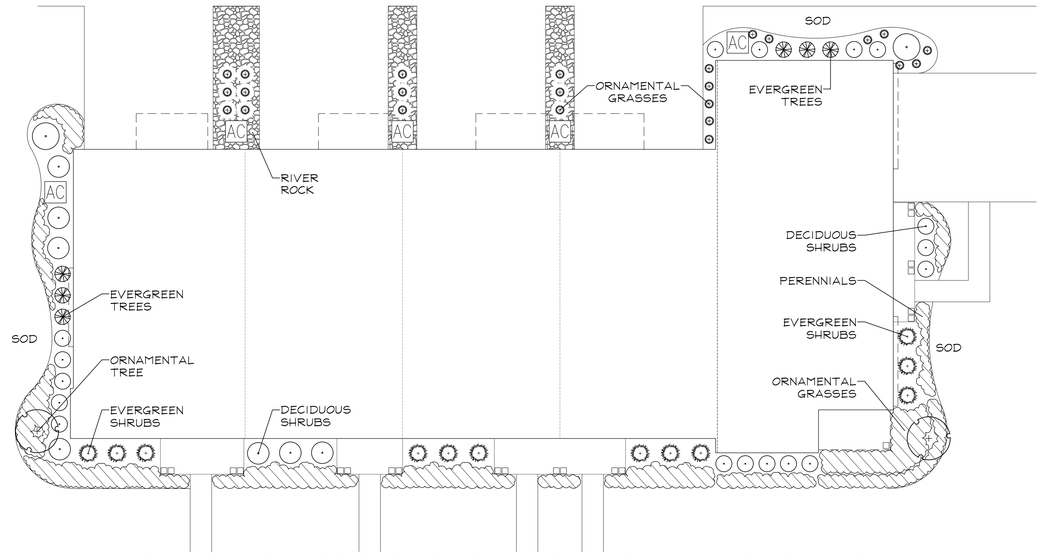

5 UNIT ALTERNATIVE REAR-LOADED TOWNHOME FOUNDATION DETAIL

SCALE: 1"=10'

5 UNIT FOUNDATION PLANTING :
± 340 L.F. EACH

LANDSCAPING REQUIRED: 3.4 C.T.E.

LANDSCAPING PROVIDED: 4.5 C.T.E.
- 2 ORNAMENTAL TREES
- 6 EVERGREEN TREES
- 26 DECIDUOUS SHRUBS
- 12 EVERGREEN SHRUBS

BUILDING #'S 29,30 = 2 TOTAL

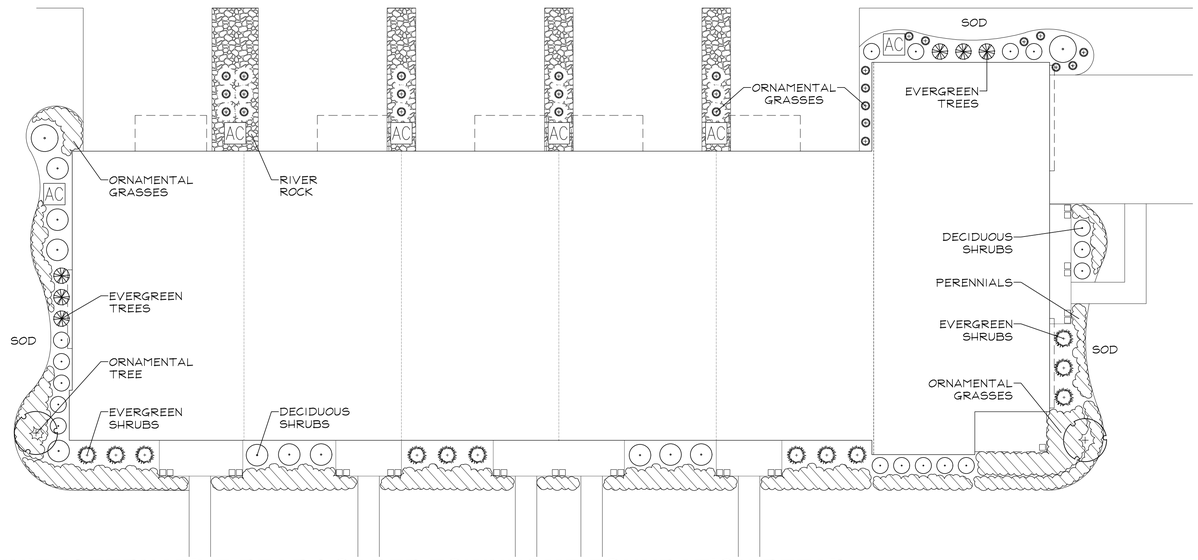

6 UNIT ALTERNATIVE REAR-LOADED TOWNHOME FOUNDATION DETAIL

SCALE: 1"=10'

6 UNIT FOUNDATION PLANTING :
± 384 L.F. EACH

LANDSCAPING REQUIRED: 3.8 C.T.E.

LANDSCAPING PROVIDED: 5.0 C.T.E.
- 2 ORNAMENTAL TREES
- 6 EVERGREEN TREES
- 29 DECIDUOUS SHRUBS
- 12 EVERGREEN SHRUBS

BUILDING #'S 17,21,22,31 = 4 TOTAL

REPRESENTATIVE FOUNDATION PLANT LIST

Key	Botanical/Common Name	Size	Remarks
	ORNAMENTAL TREES		
+	*Betula nigra 'Cully'* HERITAGE RIVER BIRCH	8' Ht.	Clump Form
	Cornus mas CORNELIANCHERRY DOGWOOD	8' Ht.	Clump Form
	Magnolia stellata 'Royal Star' ROYAL STAR MAGNOLIA	8' Ht.	Clump Form
	Malus 'Prairifire' PRAIRIFIRE CRABAPPLE	8' Ht.	Clump Form
	Syringa reticulata 'Ivory Silk' IVORY SILK JAPANESE TREE LILAC	2" Cal.	Single Stem
	EVERGREEN TREES		
	Chamaecyparis pisifera 'Boulevard' JAPANESE FALSE CYPRESS	6' Ht.	
	Thuja occidentalis 'Smaragd' EMERALD GREEN ARBORVITAE	6' Ht.	
	Thuja occidentalis 'Techny' TECHNY ARBORVITAE	6' Ht.	
	DECIDUOUS SHRUBS		
	Cornus sericea 'Bailey1' BAILEY'S REDTWIG DOGWOOD	30" Tall	4' O.C.
	Fothergilla gardenii DWARF FOTHERGILLA	24" Tall	3' O.C.
	Hydrangea paniculata 'SMHPLGF' LITTLE QUICK FIRE HYDRANGEA	24" Tall	3' O.C.
	Itea virginica 'Sprich' LITTLE HENRY VIRGINIA SWEETSPIRE	24" Tall	3' O.C.
	Physocarpus opulifolius 'Seward' SUMMER WINE NINEBARK	30" Tall	4' O.C.
	Rosa 'Radrazz' KNOCKOUT ROSE	18" Tall	3' O.C.
	Viburnum x juddii JUDD VIBURNUM	36" Tall	4' O.C.

Key	Botanical/Common Name	Size	Remarks
	EVERGREEN SHRUBS		
	Buxus 'Glencoe' CHICAGOLAND GREEN BOXWOOD	24" Wide	4' O.C.
	Thuja occidentalis 'Danica' DANICA ARBORVITAE	24" Wide	4' O.C.
	ORNAMENTAL GRASSES		
	Panicum virgatum 'Heavy Metal' HEAVY METAL SWITCHGRASS	#1	24" O.C.
	Calamagrostis x acutiflora 'Karl Foerster' FEATHER REED GRASS	#1	24" O.C.
	Panicum virgatum 'Northwind' NORTHWIND SWITCHGRASS	#1	24" O.C.
	PERENNIALS		
	Allium 'Summer Beauty' SUMMER BEAUTY ONION	#1	18" O.C.
	Hemerocallis 'Going Bananas' GOING BANANAS DAYLILY	#1	18" O.C.
	Penstemon digitalis 'Husker Red' HUSKER RED BEARDTONGUE	#1	18" O.C.
	Salvia nemorosa 'East Friesland' EAST FRIESLAND SALVIA	#1	18" O.C.

GARY R. WEBER ASSOCIATES, INC.
LAND PLANNING
ECOLOGICAL CONSULTING
LANDSCAPE ARCHITECTURE
402 W. LIBERTY DRIVE
WHEATON, ILLINOIS 60187
PHONE: 630-668-7197
www.grwainc.com

CLIENT
M/I HOMES
2135 CITY GATE LANE, SUITE 620
NAPERVILLE, IL 60563

ENGINEER
HAEGER ENGINEERING
100 EAST STATE PARKWAY
SCHAUMBURG, IL 60173

KINGSLEY ROW

AURORA, ILLINOIS

TYPICAL FOUNDATION LANDSCAPE PLANS

REVISIONS

DATE	07.06.2026
PROJECT NO.	MI24246
DRAWN	SMR/CLE
CHECKED	MNW
SHEET NO.	L1.7

Know what's below. Call before you dig.

XREFS

PLOT CONFIG

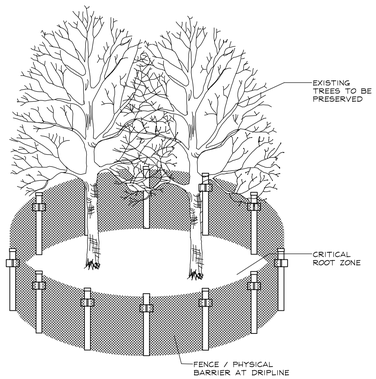

TREE PRESERVATION DETAIL

(NOT TO SCALE)
SEE NOTES

TREE PRESERVATION NOTES

1. 48" high snow fence or wood barriers shall extend to the dripline of the tree or tree mass whenever possible, shall be installed before construction begins, and should not be removed until the completion of construction.
2. All accidental damage to existing trees that are to be preserved shall be promptly treated as required in accordance with recognized horticultural practices and the instructions of the professional Arborist, Landscape Architect or Horticulturist.
3. Broken or badly bruised branches shall be removed with a clean cut. If recommended by the professional Arborist, Landscape Architect or Horticulturist.
4. Care shall be exercised by the contractors to protect all overhead limbs and branches from damage by contact with material, machinery or equipment and by damage from engine exhaust.
5. Contractors shall protect trees and vegetation against spills or discharge of fuels, lubricating oils, hydraulic fluids, anti-freeze and coolants, calcium chloride, lime and all other similar hydrocarbons, organic chemicals, and other materials which can be harmful.

LEGEND

1234 — TREE TO BE PRESERVED

4023 — TREE TO BE REMOVED

GARY R. WEBER ASSOCIATES, INC.
LAND PLANNING
ECOLOGICAL CONSULTING
LANDSCAPE ARCHITECTURE
402 W. LIBERTY DRIVE
WHEATON, ILLINOIS 60187
PHONE: 630-668-7197
www.grwainc.com

CLIENT
M/I HOMES
2135 CITY GATE LANE, SUITE 620
NAPERVILLE, IL 60563

ENGINEER
HAEGER ENGINEERING
100 EAST STATE PARKWAY
SCHAUMBURG, IL 60173

KINGSLEY ROW

AURORA, ILLINOIS

TREE PRESERVATION PLAN

REVISIONS

DATE	07.06.2026
PROJECT NO.	MI24246
DRAWN	SMR/CLE
CHECKED	MNW
SHEET NO.	L1.8

Know what's below. Call before you dig.

XREFS:
PLOT CONFIG:

0 25' 50' 100' 150'
SCALE: 1"=50'

NORTH

GARY R. WEBER ASSOCIATES, INC.
LAND PLANNING
ECOLOGICAL CONSULTING
LANDSCAPE ARCHITECTURE
402 W. LIBERTY DRIVE
WHEATON, ILLINOIS 60187
PHONE: 630-668-7197
www.grwainc.com

CLIENT
M/I HOMES
2135 CITY GATE LANE, SUITE 620
NAPERVILLE, IL 60563

ENGINEER
HAEGER ENGINEERING
100 EAST STATE PARKWAY
SCHAUMBURG, IL 60173

KINGSLEY ROW
AURORA, ILLINOIS

TREE PRESERVATION PLAN

REVISIONS

DATE	07.06.2026
PROJECT NO.	MI24246
DRAWN	SMR/CLE
CHECKED	MNW
SHEET NO.	L1.9

811 Know what's below. Call before you dig.

XREFS
PLOT CONFIG

RATING AND SURVEY CRITERIA

1) Trees measured at 4.5 ft above the ground - DBH (diameter Breast Height)
2) All trees 4" DBH and above tagged per the **Aurora** ordinance
3) Dead trees and invasive shrubs were not tagged
4) Health Rating:

Rating	Description	Criteria
1	Excellent	Less than 10% dead wood, typical growth for species, no observed defects
2	Good	Less than 20% dead wood, minor defects, sound structure, no decay
3	Fair	Less than 30% dead wood, minor crown die-back, minor trunk damage or cavities
4	Fair to Poor	Approximately 30-50% dead wood, lacking full crown, minor disease evidence, trunk damage
5	Poor	Over 50% dead wood, lacking full crown, disease or decay evident, structural damage/cavities
6	Dead	Less than 10% living wood, greater than 50% missing bark, adventitious growth only, decay

TOTAL TREE COUNT: 1147 (1-5 untagged, 3094-4321)

TAG N	SCIENTIFIC NAME	COMMON NAME	DBH (inches)	CONDITION	STRUCTURE	HEALTH	PROPOSED ACTION
1	*Salix nigra*	Black Willow	5	3 - Fair	Lean		Remove
2	*Salix nigra*	Black Willow	5	3 - Fair	Lean		Remove
3	*Salix nigra*	Black Willow	6	6 - Dead			Remove
4	*Salix nigra*	Black Willow	15,14	5 - Poor	V-shaped joint, Double Leader, Split Risk, Broken Leader	Cavity	Remove
5	*Salix nigra*	Black Willow	10	3 - Fair			Remove
3094	*Celtis occidentalis*	Hackberry	5	3 - Fair	Lean, Crowded		Remove - parkway
3095	*Celtis occidentalis*	Hackberry	6	3 - Fair	Lean, Crown Lean, Crowded		Remove - parkway
3095	*Celtis occidentalis*	Hackberry	5	3 - Fair	Crowded		Remove - parkway
3096	*Celtis occidentalis*	Hackberry	5,2	4 - Fair/Poor	Multi Leader, Crown Lean, Crowded		Remove - parkway
3097	*Celtis occidentalis*	Hackberry	7	3 - Fair	Lean		Remove - parkway
3098	*Morus alba*	White Mulberry	7	5 - Poor	V-shaped joint, Double Leader, Split Risk	Vines	Remove - parkway
3099	*Pyrus calleryana*	Pear	5,4	5 - Poor	V-shaped joint, Double Leader, Split Risk, Lean		Remove
3104	*Populus deltoides*	Eastern Cottonwood	8,3,2	3 - Fair	U-shaped joint, Multi Leader, Lean		Remove
3105	*Celtis occidentalis*	Hackberry	5	3 - Fair	Unbalanced, Crown Lean		Remove
3106	*Celtis occidentalis*	Hackberry	6,3,2	4 - Fair/Poor	V-shaped joint, Multi Leader, Split Risk		Remove
3107	*Celtis occidentalis*	Hackberry	5	3 - Fair	Crowded		Remove
3108	*Pyrus calleryana*	Pear	7,6,6,5	4 - Fair/Poor	V-shaped joint, Multi Leader, Split Risk, Crowded	Trunk Scar	Remove
3109	*Pyrus calleryana*	Pear	6	2 - Good	Lean		Remove
3110	*Populus deltoides*	Eastern Cottonwood	7,7,6	3 - Fair	U-shaped joint, Multi Leader, Lean		Remove
3111	*Populus deltoides*	Eastern Cottonwood	7,7	3 - Fair	U-shaped joint, Double Leader, Crown Lean, Crowded		Remove
3112	*Populus deltoides*	Eastern Cottonwood	6	3 - Fair	Lean		Remove
3113	*Salix nigra*	Black Willow	6,4	3 - Fair	Lean, Crowded		Remove
3114	*Salix nigra*	Black Willow	4,4	5 - Poor	V-shaped joint, Double Leader, Split Risk, Lean, Strong lean		Remove
3115	*Populus deltoides*	Eastern Cottonwood	8,6	4 - Fair/Poor	V-shaped joint, Double Leader, Split Risk		Remove
3116	*Salix nigra*	Black Willow	4,4,4,3	4 - Fair/Poor	U-shaped joint, Multi Leader, Strong lean, Crown Lean	Dead Leader	Remove
3117	*Salix nigra*	Black Willow	4	3 - Fair	Lean		Remove
3118	*Populus deltoides*	Eastern Cottonwood	6	3 - Fair	Crown Lean		Remove
3119	*Populus deltoides*	Eastern Cottonwood	7	3 - Fair			Remove
3120	*Salix nigra*	Black Willow	5	4 - Fair/Poor	Strong lean, Crown Lean	20% dead wood	Remove
3121	*Populus deltoides*	Eastern Cottonwood	8	3 - Fair	Lean		Remove
3122	*Populus deltoides*	Eastern Cottonwood	4,2	3 - Fair	U-shaped joint, Lean		Remove
3123	*Populus deltoides*	Eastern Cottonwood	5	4 - Fair/Poor	Lean	Trunk Damage	Remove
3124	*Populus deltoides*	Eastern Cottonwood	6	3 - Fair	Lean		Remove
3125	*Populus deltoides*	Eastern Cottonwood	4	3 - Fair	Lean		Remove
3126	*Populus deltoides*	Eastern Cottonwood	5	3 - Fair	Lean		Remove
3127	*Populus deltoides*	Eastern Cottonwood	7	3 - Fair	Lean		Remove
3128	*Populus deltoides*	Eastern Cottonwood	8	3 - Fair			Remove
3129	*Acer negundo*	Box Elder	7,4,3	4 - Fair/Poor	V-shaped joint, Multi Leader, Split Risk		Remove
3130	*Populus deltoides*	Eastern Cottonwood	6	3 - Fair	Lean		Remove
3131	*Populus deltoides*	Eastern Cottonwood	7,4	4 - Fair/Poor	V-shaped joint, Double Leader, Split Risk, Lean		Remove
3132	*Populus deltoides*	Eastern Cottonwood	5	3 - Fair			Remove
3133	*Populus deltoides*	Eastern Cottonwood	7,3	3 - Fair	Double Leader, Lean		Remove
3134	*Salix nigra*	Black Willow	7,6,4,4	4 - Fair/Poor	V-shaped joint, Multi Leader, Split Risk, Lean		Remove
3135	*Populus deltoides*	Eastern Cottonwood	5	3 - Fair			Remove
3136	*Populus deltoides*	Eastern Cottonwood	6,6	3 - Fair	U-shaped joint, Double Leader, Lean		Remove
3137	*Populus deltoides*	Eastern Cottonwood	6	3 - Fair	Lean		Remove
3138	*Populus deltoides*	Eastern Cottonwood	10,7	3 - Fair	U-shaped joint, Double Leader, Lean, Crown Lean		Remove
3139	*Populus deltoides*	Eastern Cottonwood	6	3 - Fair	Lean		Remove
3140	*Populus deltoides*	Eastern Cottonwood	7,4	3 - Fair	Double Leader, Lean		Remove
3141	*Populus deltoides*	Eastern Cottonwood	4	3 - Fair	Lean		Remove
3142	*Populus deltoides*	Eastern Cottonwood	4	3 - Fair	Lean		Remove
3143	*Populus deltoides*	Eastern Cottonwood	5,4	3 - Fair	V-shaped joint, Double Leader		Remove
3144	*Populus deltoides*	Eastern Cottonwood	4	3 - Fair	Lean		Remove
3145	*Populus deltoides*	Eastern Cottonwood	5	3 - Fair			Remove
3146	*Populus deltoides*	Eastern Cottonwood	7,4	4 - Fair/Poor	V-shaped joint, Double Leader, Split Risk		Remove
3147	*Populus deltoides*	Eastern Cottonwood	9	3 - Fair			Remove
3148	*Populus deltoides*	Eastern Cottonwood	4,4,3	4 - Fair/Poor	V-shaped joint, Multi Leader, Split Risk, Lean		Remove
3149	*Populus deltoides*	Eastern Cottonwood	4	3 - Fair	Lean, Crowded		Remove
3150	*Morus alba*	White Mulberry	8,5,4	3 - Fair	Multi Leader, Crowded		Remove
3151	*Morus alba*	White Mulberry	5,5,4,2,2	4 - Fair/Poor	V-shaped joint, Multi Leader, Split Risk		Remove
3152	*Pyrus calleryana*	Pear	6	3 - Fair	Crowded		Remove
3153	*Acer negundo*	Box Elder	4,3	4 - Fair/Poor	V-shaped joint, Double Leader, Split Risk	Trunk Scar	Remove
3154	*Populus deltoides*	Eastern Cottonwood	4,3,2	4 - Fair/Poor	V-shaped joint, Multi Leader, Split Risk		Remove
3155	*Pyrus calleryana*	Pear	8,6	4 - Fair/Poor	V-shaped joint, Double Leader, Split Risk	Trunk Scar	Remove
3156	*Pyrus calleryana*	Pear	7,3,3	4 - Fair/Poor	V-shaped joint, Multi Leader, Split Risk	Trunk Scar	Remove
3157	*Prunus serotina*	Black Cherry	6	3 - Fair	Lean		Remove
3158	*Prunus serotina*	Black Cherry	6,4	3 - Fair	U-shaped joint, Double Leader, Crown Lean		Remove
3159	*Celtis occidentalis*	Hackberry	6,5,4	4 - Fair/Poor	V-shaped joint, Multi Leader, Split Risk	Trunk Scar	Remove
3160	*Pyrus calleryana*	Pear	11	3 - Fair	Lean		Remove
3161	*Ulmus pumila*	Siberian Elm	7,4,4	4 - Fair/Poor	V-shaped joint, Multi Leader, Split Risk		Remove
3162	*Morus alba*	White Mulberry	6,5	4 - Fair/Poor	V-shaped joint, Double Leader, Split Risk		Remove
3163	*Acer saccharinum*	Silver Maple	9,7,6,6,5,3	3 - Fair	V-shaped joint, Multi Leader, Split Risk, Crown Lean		Remove
3164	*Morus alba*	White Mulberry	5,3	4 - Fair/Poor	V-shaped joint, Split Risk, Crown Lean	30% dead wood	Remove
3165	*Pyrus calleryana*	Pear	7	3 - Fair	Broken Limb		Remove
3166	*Populus deltoides*	Eastern Cottonwood	7	3 - Fair			Remove
3167	*Populus deltoides*	Eastern Cottonwood	5	3 - Fair			Remove
3168	*Populus deltoides*	Eastern Cottonwood	4	3 - Fair			Remove
3169	*Populus deltoides*	Eastern Cottonwood	4	3 - Fair			Remove
3170	*Populus deltoides*	Eastern Cottonwood	4	3 - Fair			Remove
3171	*Populus deltoides*	Eastern Cottonwood	6	3 - Fair			Remove
3172	*Populus deltoides*	Eastern Cottonwood	7	3 - Fair			Remove
3173	*Populus deltoides*	Eastern Cottonwood	5	3 - Fair			Remove
3174	*Populus deltoides*	Eastern Cottonwood	4	3 - Fair			Remove
3175	*Populus deltoides*	Eastern Cottonwood	6	3 - Fair			Remove
3176	*Populus deltoides*	Eastern Cottonwood	4	3 - Fair			Remove
3177	*Populus deltoides*	Eastern Cottonwood	6	3 - Fair	Lean		Remove
3178	*Populus deltoides*	Eastern Cottonwood	6,3	4 - Fair/Poor	V-shaped joint, Double Leader, Split Risk		Remove
3179	*Populus deltoides*	Eastern Cottonwood	5	3 - Fair			Remove
3180	*Populus deltoides*	Eastern Cottonwood	6	3 - Fair		10% dead wood	Remove
3181	*Populus deltoides*	Eastern Cottonwood	4	3 - Fair			Remove
3182	*Populus deltoides*	Eastern Cottonwood	7	3 - Fair			Remove
3183	*Populus deltoides*	Eastern Cottonwood	4	3 - Fair			Remove
3184	*Populus deltoides*	Eastern Cottonwood	4	3 - Fair			Remove
3185	*Populus deltoides*	Eastern Cottonwood	4	3 - Fair			Remove
3186	*Populus deltoides*	Eastern Cottonwood	4	3 - Fair			Remove
3187	*Pyrus calleryana*	Pear	6	3 - Fair	Lean		Remove
3188	*Populus deltoides*	Eastern Cottonwood	5	3 - Fair			Remove
3189	*Pyrus calleryana*	Pear	6	3 - Fair	Lean, Crowded		Remove
3190	*Pyrus calleryana*	Pear	6	3 - Fair	Lean, Crowded		Remove
3191	*Gleditsia triacanthos*	Honey Locust	6,3	3 - Fair	U-shaped joint, Double Leader, Lean, Crowded		Remove
3192	*Pyrus calleryana*	Pear	9	3 - Fair	Crowded		Remove
3193	*Pyrus calleryana*	Pear	7	3 - Fair	Crowded		Remove
3194	*Populus deltoides*	Eastern Cottonwood	4	3 - Fair			Remove
3195	*Populus deltoides*	Eastern Cottonwood	6	3 - Fair			Remove
3196	*Populus deltoides*	Eastern Cottonwood	4	3 - Fair			Remove
3197	*Populus deltoides*	Eastern Cottonwood	4	3 - Fair			Remove
3198	*Populus deltoides*	Eastern Cottonwood	4	3 - Fair			Remove
3199	*Populus deltoides*	Eastern Cottonwood	6	3 - Fair	Lean		Remove
3200	*Populus deltoides*	Eastern Cottonwood	7	3 - Fair			Remove
3201	*Fraxinus sp.*	Ash	7,3	3 - Fair	Double Leader		Remove
3202	*Pyrus calleryana*	Pear	6	3 - Fair			Remove
3203	*Pyrus calleryana*	Pear	7,4,3	4 - Fair/Poor	V-shaped joint, Multi Leader, Split Risk, Broken Limb		Remove
3204	*Populus deltoides*	Eastern Cottonwood	4	3 - Fair	Lean		Remove
3205	*Populus deltoides*	Eastern Cottonwood	6	3 - Fair			Remove
3206	*Populus deltoides*	Eastern Cottonwood	6	3 - Fair			Remove
3207	*Populus deltoides*	Eastern Cottonwood	4	3 - Fair			Remove
3208	*Populus deltoides*	Eastern Cottonwood	7	3 - Fair			Remove
3209	*Populus deltoides*	Eastern Cottonwood	5	3 - Fair			Remove
3210	*Salix nigra*	Black Willow	6,2	4 - Fair/Poor	V-shaped joint, Multi Leader, Split Risk, Strong lean		Remove
3211	*Salix nigra*	Black Willow	5	3 - Fair	Lean		Remove
3212	*Pyrus calleryana*	Pear	4	3 - Fair	Lean		Remove
3213	*Pyrus calleryana*	Pear	4	3 - Fair			Remove
3214	*Populus deltoides*	Eastern Cottonwood	7	3 - Fair			Remove
3215	*Populus deltoides*	Eastern Cottonwood	7	3 - Fair			Remove
3216	*Populus deltoides*	Eastern Cottonwood	9,3	3 - Fair	V-shaped joint, Double Leader		Remove
3217	*Populus deltoides*	Eastern Cottonwood	8	3 - Fair			Remove
3218	*Populus deltoides*	Eastern Cottonwood	7	3 - Fair			Remove
3219	*Populus deltoides*	Eastern Cottonwood	10	3 - Fair			Remove
3220	*Populus deltoides*	Eastern Cottonwood	12	3 - Fair	Crown Lean		Remove
3221	*Populus deltoides*	Eastern Cottonwood	8	3 - Fair	Lean, Crown Lean		Remove
3222	*Salix nigra*	Black Willow	6,5,3	3 - Fair	U-shaped joint, Multi Leader, Lean		Remove
3223	*Populus deltoides*	Eastern Cottonwood	8	3 - Fair	Lean		Remove
3224	*Betula sp.*	Birch	5,4,3	3 - Fair	U-shaped joint, Multi Leader, Lean		Remove
3225	*Salix nigra*	Black Willow	5,5,4,4,3,3,3	4 - Fair/Poor	V-shaped joint, Multi Leader, Split Risk, Lean		Remove

TAG N	SCIENTIFIC NAME	COMMON NAME	DBH (inches)	CONDITION	STRUCTURE	HEALTH	PROPOSED ACTION
3224	*Betula sp.*	Birch	5,4,3	3 - Fair	U-shaped joint, Multi Leader, Lean		Remove
3225	*Salix nigra*	Black Willow	5,5,4,4,3,3,3	4 - Fair/Poor	V-shaped joint, Multi Leader, Split Risk, Lean		Remove
3226	*Populus deltoides*	Eastern Cottonwood	7,6	4 - Fair/Poor	V-shaped joint, Double Leader, Split Risk		Remove
3227	*Pyrus calleryana*	Pear	6,6	4 - Fair/Poor	V-shaped joint, Double Leader, Split Risk		Remove
3228	*Populus deltoides*	Eastern Cottonwood	7,2	3 - Fair	Horizontal Growth, self crowding	Trunk Scar	Remove
3229	*Pyrus calleryana*	Pear	4	3 - Fair			Remove
3230	*Pyrus calleryana*	Pear	6,5	3 - Fair	Double Leader		Remove
3231	*Gleditsia triacanthos*	Honey Locust	5	3 - Fair	Lean		Preserve
3232	*Populus deltoides*	Eastern Cottonwood	8	3 - Fair			Remove
3233	*Pyrus calleryana*	Pear	4,3	4 - Fair/Poor	V-shaped joint, Double Leader, Split Risk	Cavity	Remove
3234	*Populus deltoides*	Eastern Cottonwood	4,5,3	4 - Fair/Poor	V-shaped joint, Multi Leader, Split Risk		Remove
3235	*Gleditsia triacanthos*	Honey Locust	5	3 - Fair	Crown Lean, Crowded		Preserve
3236	*Pyrus calleryana*	Pear	4	3 - Fair			Remove
3237	*Pyrus calleryana*	Pear	6	3 - Fair			Remove
3238	*Pyrus calleryana*	Pear	4	3 - Fair			Remove
3239	*Pyrus calleryana*	Pear	6	3 - Fair			Remove
3240	*Pyrus calleryana*	Pear	4	3 - Fair			Remove
3241	*Pyrus calleryana*	Pear	5	3 - Fair			Remove
3242	*Pyrus calleryana*	Pear	5	3 - Fair			Remove
3243	*Pyrus calleryana*	Pear	4	3 - Fair	Lean		Remove - parkway
3244	*Pyrus calleryana*	Pear	6,5	3 - Fair			Remove
3245	*Pyrus calleryana*	Pear	6	3 - Fair			Remove
3246	*Pyrus calleryana*	Pear	8	3 - Fair			Remove
3247	*Pyrus calleryana*	Pear	6	3 - Fair			Remove
3248	*Pyrus calleryana*	Pear	7	3 - Fair			Remove - parkway
3249	*Pyrus calleryana*	Pear	6	3 - Fair			Remove
3250	*Pyrus calleryana*	Pear	8	3 - Fair			Remove
3251	*Populus deltoides*	Eastern Cottonwood	4	3 - Fair			Remove
3252	*Pyrus calleryana*	Pear	8	3 - Fair			Remove
3253	*Populus deltoides*	Eastern Cottonwood	4	3 - Fair	Lean		Remove
3254	*Populus deltoides*	Eastern Cottonwood	4	3 - Fair			Remove
3255	*Pyrus calleryana*	Pear	5,2	3 - Fair	V-shaped joint, Double Leader, Lean		Remove
3256	*Pyrus calleryana*	Pear	6	3 - Fair	Crown Lean		Remove
3257	*Pyrus calleryana*	Pear	7,6,4,4,2	4 - Fair/Poor	V-shaped joint, Multi Leader, Split Risk		Remove
3258	*Pyrus calleryana*	Pear	5	3 - Fair			Remove
3259	*Pyrus calleryana*	Pear	7,3,2	3 - Fair	Multi Leader, Crowded		Remove
3260	*Populus deltoides*	Eastern Cottonwood	4	3 - Fair			Remove
3261	*Populus deltoides*	Eastern Cottonwood	4	3 - Fair			Remove
3262	*Populus deltoides*	Eastern Cottonwood	4	3 - Fair			Remove
3263	*Populus deltoides*	Eastern Cottonwood	4,4	3 - Fair	U-shaped joint, Double Leader, Crown Lean		Remove
3264	*Populus deltoides*	Eastern Cottonwood	5	3 - Fair			Remove
3265	*Populus deltoides*	Eastern Cottonwood	4	3 - Fair			Remove
3266	*Populus deltoides*	Eastern Cottonwood	7	3 - Fair			Remove
3267	*Populus deltoides*	Eastern Cottonwood	5	3 - Fair			Remove
3268	*Populus deltoides*	Eastern Cottonwood	5,3	3 - Fair	V-shaped joint, Double Leader		Remove
3269	*Populus deltoides*	Eastern Cottonwood	7,2	3 - Fair	V-shaped joint, Double Leader		Remove
3270	*Populus deltoides*	Eastern Cottonwood	4	3 - Fair			Remove
3271	*Pyrus calleryana*	Pear	4,3,3,2	3 - Fair	Multi Leader		Remove
3272	*Pyrus calleryana*	Pear	4,4,3	4 - Fair/Poor	V-shaped joint, Multi Leader, Split Risk		Remove
3273	*Pyrus calleryana*	Pear	6	3 - Fair			Remove
3274	*Pyrus calleryana*	Pear	5	3 - Fair			Remove
3275	*Pyrus calleryana*	Pear	5	3 - Fair			Remove
3276	*Pyrus calleryana*	Pear	5	3 - Fair			Remove
3277	*Pyrus calleryana*	Pear	4	3 - Fair			Remove
3278	*Pyrus calleryana*	Pear	4	3 - Fair			Remove
3279	*Pyrus calleryana*	Pear	4,3	3 - Fair	Multi Leader		Remove
3280	*Pyrus calleryana*	Pear	5	3 - Fair			Remove
3281	*Pyrus calleryana*	Pear	4	3 - Fair			Remove
3282	*Pyrus calleryana*	Pear	5,4	3 - Fair	Double Leader		Remove
3283	*Pyrus calleryana*	Pear	5,4	3 - Fair	U-shaped joint, Double Leader, Crowded		Remove
3284	*Pyrus calleryana*	Pear	4	3 - Fair			Remove
3285	*Pyrus calleryana*	Pear	5	3 - Fair			Remove
3286	*Pyrus calleryana*	Pear	8	3 - Fair			Remove
3287	*Pyrus calleryana*	Pear	4,3,3	3 - Fair	Multi Leader		Remove
3288	*Pyrus calleryana*	Pear	6	3 - Fair			Remove
3289	*Pyrus calleryana*	Pear	6,3,3	3 - Fair	Multi Leader, Crowded		Remove
3290	*Pyrus calleryana*	Pear	7,6	3 - Fair			Remove
3291	*Pyrus calleryana*	Pear	5,4	3 - Fair	Double Leader		Remove
3292	*Pyrus calleryana*	Pear	4,3	3 - Fair			Remove
3293	*Pyrus calleryana*	Pear	4	3 - Fair			Remove
3294	*Pyrus calleryana*	Pear	4,3	3 - Fair	Double Leader		Remove
3295	*Pyrus calleryana*	Pear	5	3 - Fair			Remove
3296	*Pyrus calleryana*	Pear	6	3 - Fair	Crown Lean		Remove
3297	*Pyrus calleryana*	Pear	6,6,4	3 - Fair	Multi Leader		Remove
3298	*Pyrus calleryana*	Pear	6,3,3	3 - Fair	Multi Leader		Remove
3299	*Pyrus calleryana*	Pear	4	3 - Fair			Remove
3300	*Pyrus calleryana*	Pear	7	3 - Fair			Remove
3301	*Pyrus calleryana*	Pear	4,3	3 - Fair	Double Leader		Remove
3302	*Pyrus calleryana*	Pear	7	3 - Fair			Remove
3303	*Pyrus calleryana*	Pear	5,4	3 - Fair	Lean		Remove
3304	*Pyrus calleryana*	Pear	6	3 - Fair			Remove
3305	*Pyrus calleryana*	Pear	4	3 - Fair			Remove
3306	*Pyrus calleryana*	Pear	6,4	3 - Fair	Multi Leader		Remove
3307	*Pyrus calleryana*	Pear	5,5,3,3,3	3 - Fair	V-shaped joint, Multi Leader		Remove
3308	*Pyrus calleryana*	Pear	6	3 - Fair			Remove
3309	*Pyrus calleryana*	Pear	4,3	3 - Fair	Double Leader		Remove
3310	*Pyrus calleryana*	Pear	5	3 - Fair			Remove
3311	*Pyrus calleryana*	Pear	7	3 - Fair			Remove
3312	*Pyrus calleryana*	Pear	4	3 - Fair			Remove
3313	*Pyrus calleryana*	Pear	7,3	3 - Fair	Double Leader		Remove
3314	*Pyrus calleryana*	Pear	5	3 - Fair			Remove
3315	*Pyrus calleryana*	Pear	5	3 - Fair			Remove
3316	*Pyrus calleryana*	Pear	6	3 - Fair			Remove
3317	*Pyrus calleryana*	Pear	4,3	3 - Fair	Double Leader		Remove
3318	*Pyrus calleryana*	Pear	6	3 - Fair			Remove
3319	*Pyrus calleryana*	Pear	6	3 - Fair			Remove
3320	*Pyrus calleryana*	Pear	4,4	3 - Fair	Double Leader		Remove
3321	*Pyrus calleryana*	Pear	5,5	3 - Fair	V-shaped joint, Double Leader		Remove
3322	*Pyrus calleryana*	Pear	6	3 - Fair			Remove
3323	*Pyrus calleryana*	Pear	5	3 - Fair			Remove
3324	*Pyrus calleryana*	Pear	6	3 - Fair			Remove
3325	*Pyrus calleryana*	Pear	5	3 - Fair			Remove
3326	*Pyrus calleryana*	Pear	6,3,2	3 - Fair	Multi Leader		Remove
3327	*Pyrus calleryana*	Pear	4	3 - Fair			Remove
3328	*Pyrus calleryana*	Pear	5	3 - Fair			Remove
3329	*Pyrus calleryana*	Pear	7,6	3 - Fair	Multi Leader		Remove
3330	*Pyrus calleryana*	Pear	8	3 - Fair	Crown Lean		Remove
3331	*Robinia pseudoacacia*	Black Locust	4	3 - Fair			Remove
3332	*Pyrus calleryana*	Pear	5	3 - Fair			Remove
3333	*Pyrus calleryana*	Pear	6	3 - Fair			Remove
3334	*Pyrus calleryana*	Pear	6	3 - Fair			Remove
3335	*Pyrus calleryana*	Pear	5	3 - Fair			Remove
3336	*Pyrus calleryana*	Pear	6	3 - Fair			Remove
3337	*Pyrus calleryana*	Pear	4	3 - Fair			Remove
3338	*Robinia pseudoacacia*	Black Locust	5,3	3 - Fair	Double Leader		Remove
3339	*Pyrus calleryana*	Pear	5,2	3 - Fair	Double Leader		Remove
3340	*Robinia pseudoacacia*	Black Locust	5	3 - Fair			Remove
3341	*Pyrus calleryana*	Pear	7	3 - Fair			Remove
3342	*Pyrus calleryana*	Pear	5,4	3 - Fair			Remove
3343	*Robinia pseudoacacia*	Black Locust	4	3 - Fair			Remove
3344	*Pyrus calleryana*	Pear	4,4,2	3 - Fair	Multi Leader		Remove
3345	*Pyrus calleryana*	Pear	6,3	3 - Fair	Multi Leader		Remove
3346	*Pyrus calleryana*	Pear	5	3 - Fair			Remove
3347	*Pyrus calleryana*	Pear	5	3 - Fair			Remove
3348	*Robinia pseudoacacia*	Black Locust	5	3 - Fair			Remove
3349	*Robinia pseudoacacia*	Black Locust	8	3 - Fair			Remove
3350	*Robinia pseudoacacia*	Black Locust	5	3 - Fair			Remove
3351	*Pyrus calleryana*	Pear	5	3 - Fair			Remove
3352	*Pyrus calleryana*	Pear	8	3 - Fair			Remove - parkway
3353	*Pyrus calleryana*	Pear	6	3 - Fair			Remove - parkway
3354	*Pyrus calleryana*	Pear	7	3 - Fair			Remove
3355	*Pyrus calleryana*	Pear	6	3 - Fair			Remove
3356	*Pyrus calleryana*	Pear	10	3 - Fair			Remove
3357	*Pyrus calleryana*	Pear	5	3 - Fair			Remove
3358	*Pyrus calleryana*	Pear	4,3,2	3 - Fair			Remove
3359	*Populus deltoides*	Eastern Cottonwood	4	3 - Fair			Remove
3360	*Populus deltoides*	Eastern Cottonwood	8	3 - Fair			Remove
3361	*Populus deltoides*	Eastern Cottonwood	5,2	3 - Fair	Double Leader, Lean		Remove
3362	*Populus deltoides*	Eastern Cottonwood	7	3 - Fair			Remove
3363	*Populus deltoides*	Eastern Cottonwood	10	3 - Fair			Remove
3364	*Populus deltoides*	Eastern Cottonwood	6,3	3 - Fair	Double Leader, Lean		Remove
3365	*Populus deltoides*	Eastern Cottonwood	7	3 - Fair			Remove
3366	*Populus deltoides*	Eastern Cottonwood	5	3 - Fair			Remove
3367	*Pyrus calleryana*	Pear	6,4	3 - Fair			Remove
3368	*Pyrus calleryana*	Pear	5,5,3	3 - Fair	Multi Leader		Remove
3369	*Pyrus calleryana*	Pear	5	3 - Fair			Remove
3370	*Pyrus calleryana*	Pear	8	3 - Fair			Remove
3371	*Maclura pomifera*	Osage Orange	4,4	3 - Fair			Remove
3372	*Pyrus calleryana*	Pear	5	3 - Fair			Remove
3373	*Pyrus calleryana*	Pear	4	3 - Fair			Remove
3374	*Pyrus calleryana*	Pear	6,5	4 - Fair/Poor	V-shaped joint, Multi Leader, Split Risk		Remove
3375	*Pyrus calleryana*	Pear	5	3 - Fair			Remove
3376	*Pyrus calleryana*	Pear	5,5,4	3 - Fair	Multi Leader		Remove
3377	*Pyrus calleryana*	Pear	5,5,5,3	3 - Fair	Multi Leader		Remove
3378	*Pyrus calleryana*	Pear	4,3	3 - Fair	Double Leader		Remove
3379	*Pyrus calleryana*	Pear	5,4	3 - Fair	Double Leader		Remove
3380	*Pyrus calleryana*	Pear	6,3	3 - Fair	Double Leader		Remove

TAG N	SCIENTIFIC NAME	COMMON NAME	DBH (inches)	CONDITION	STRUCTURE	HEALTH	PROPOSED ACTION
3381	*Pyrus calleryana*	Pear	5,5,4,4	3 - Fair	Multi Leader		Remove
3382	*Acer negundo*	Box Elder	6,4	3 - Fair	Multi Leader		Remove
3383	*Pyrus calleryana*	Pear	8,4	3 - Fair	Double Leader		Remove
3384	*Maclura pomifera*	Osage Orange	4,3,3,3,2,2	4 - Fair/Poor	V-shaped joint, Multi Leader, Crowded		Remove
3385	*Maclura pomifera*	Osage Orange	5	3 - Fair	Lean, Unbalanced		Remove
3386	*Maclura pomifera*	Osage Orange	7	3 - Fair			Remove
3387	*Maclura pomifera*	Osage Orange	4,3,3	3 - Fair			Remove
3388	*Maclura pomifera*	Osage Orange	6,6,4,3,2,2	3 - Fair	Multi Leader		Remove
3389	*Maclura pomifera*	Osage Orange	4,2,2,2	3 - Fair			Remove - parkway
3390	*Morus alba*	White Mulberry	5,4,3,2,2,2	3 - Fair			Remove - parkway
3391	*Juglans nigra*	Black Walnut	9,9,8,8	4 - Fair/Poor	V-shaped joint, Split Risk		Remove
3392	*Juglans nigra*	Black Walnut	8,7,7,7,6	4 - Fair/Poor	V-shaped joint, Multi Leader, Split Risk		Remove
3393	*Juglans nigra*	Black Walnut	9,8,7,5,5	3 - Fair	Multi Leader, Crowded	Trunk Scar	Remove
3394	*Acer negundo*	Box Elder	7,7,6,6,5,3	4 - Fair/Poor	V-shaped joint, Multi Leader, Split Risk	Trunk Scar	Remove
3395	*Acer negundo*	Box Elder	4,4	4 - Fair/Poor	V-shaped joint, Double Leader, Split Risk		Remove
3396	*Acer negundo*	Box Elder	4,2	4 - Fair/Poor	Multi Leader, Split Risk, Crowded		Remove
3397	*Acer negundo*	Box Elder	5,5,5,4,3,3	4 - Fair/Poor	U-shaped joint, Multi Leader	Cavity, Trunk Scar	Remove
3398	*Acer negundo*	Box Elder	6,5,3	3 - Fair	Multi Leader		Remove
3399	*Acer negundo*	Box Elder	5,5,4,4,3,3,3	4 - Fair/Poor	V-shaped joint, Multi Leader, Split Risk	Cavity	Remove
3400	*Juglans nigra*	Black Walnut	6	2 - Good			Remove
3401	*Juglans nigra*	Black Walnut	9,8	4 - Fair/Poor	V-shaped joint, Double Leader, Split Risk		Remove
3402	*Juglans nigra*	Black Walnut	9,7,7,10,6	3 - Fair	Multi Leader		Remove
3403	*Juglans nigra*	Black Walnut	8,7	3 - Fair	Double Leader		Remove
3404	*Pyrus calleryana*	Pear	6	3 - Fair			Remove
3405	*Pyrus calleryana*	Pear	9,9,7,6,4,4	4 - Fair/Poor	V-shaped joint, Multi Leader, Split Risk		Remove
3406	*Ulmus pumila*	Siberian Elm	5	3 - Fair			Remove
3407	*Maclura pomifera*	Osage Orange	4	3 - Fair	Strong lean		Remove
3408	*Morus alba*	White Mulberry	4,6,4	3 - Fair	Multi Leader		Remove
3409	*Populus deltoides*	Eastern Cottonwood	10,7	3 - Fair	Double Leader		Remove
3410	*Morus alba*	White Mulberry	6,5,3,3,3,3	3 - Fair	Multi Leader		Remove
3411	*Pyrus calleryana*	Pear	6	3 - Fair			Remove
3412	*Celtis occidentalis*	Hackberry	6,7	4 - Fair/Poor	V-shaped joint, Split Risk		Remove
3413	*Morus alba*	White Mulberry	6,6,5,4,4,3	4 - Fair/Poor	V-shaped joint, Multi Leader, Split Risk	Trunk Scar	Remove
3414	*Populus deltoides*	Eastern Cottonwood	6	3 - Fair			Remove
3415	*Pyrus calleryana*	Pear	4	3 - Fair			Remove
3416	*Populus deltoides*	Eastern Cottonwood	4	3 - Fair			Remove
3417	*Pyrus calleryana*	Pear	7,4	3 - Fair			Remove
3418	*Populus deltoides*	Eastern Cottonwood	6,6,5	3 - Fair	U-shaped joint, Multi Leader		Remove
3419	*Populus deltoides*	Eastern Cottonwood	9	3 - Fair			Remove
3420	*Ailanthus altissima*	Tree of Heaven	7,7	4 - Fair/Poor	V-shaped joint, Split Risk		Remove
3421	*Ailanthus altissima*	Tree of Heaven	9	3 - Fair			Remove
3422	*Populus deltoides*	Eastern Cottonwood	9	3 - Fair			Remove
3423	*Populus deltoides*	Eastern Cottonwood	10	3 - Fair			Remove
3424	*Populus deltoides*	Eastern Cottonwood	9,7,6	3 - Fair	U-shaped joint, Multi Leader, Lean		Remove
3425	*Populus deltoides*	Eastern Cottonwood	10	3 - Fair			Remove
3426	*Populus deltoides*	Eastern Cottonwood	8	3 - Fair			Remove
3427	*Acer negundo*	Box Elder	4,4	3 - Fair	U-shaped joint, Double Leader		Remove
3428	*Populus deltoides*	Eastern Cottonwood	5	3 - Fair	Lean		Remove
3429	*Populus deltoides*	Eastern Cottonwood	9	3 - Fair	Lean		Remove
3430	*Populus deltoides*	Eastern Cottonwood	9	3 - Fair	Lean		Remove
3431	*Populus deltoides*	Eastern Cottonwood	7	3 - Fair	Lean		Remove
3432	*Populus deltoides*	Eastern Cottonwood	10	3 - Fair			Remove
3433	*Populus deltoides*	Eastern Cottonwood	8	3 - Fair			Remove
3434	*Populus deltoides*	Eastern Cottonwood	12	3 - Fair			Remove
3435	*Morus alba*	White Mulberry	6	3 - Fair			Remove
3436	*Morus alba*	White Mulberry	5,4,3	3 - Fair	V-shaped joint, Multi Leader		Remove
3437	*Morus alba*	White Mulberry	7,4	4 - Fair/Poor	V-shaped joint, Split Risk		Remove
3438	*Populus deltoides*	Eastern Cottonwood	7,7	4 - Fair/Poor	V-shaped joint, Split Risk		Remove
3439	*Morus alba*	White Mulberry	8,7,6,6,6,4	3 - Fair	Multi Leader		Remove
3440	*Ailanthus altissima*	Tree of Heaven	9	3 - Fair			Remove
3441	*Ailanthus altissima*	Tree of Heaven	6,6,5,4,4	3 - Fair	Multi Leader		Remove
3442	*Fraxinus sp.*	Ash	6,6,7	3 - Fair	Multi Leader		Remove
3443	*Fraxinus sp.*	Ash	5,5,4	4 - Fair/Poor	V-shaped joint, Split Risk	Insect damage	Remove
3444	*Morus alba*	White Mulberry	6	3 - Fair			Remove
3445	*Salix nigra*	Black Willow	7,6	3 - Fair	Double Leader, Strong lean		Remove
3446	*Populus deltoides*	Eastern Cottonwood	12,6	3 - Fair	Double Leader		Remove
3447	*Populus deltoides*	Eastern Cottonwood	6	3 - Fair			Remove
3448	*Populus deltoides*	Eastern Cottonwood	5	3 - Fair			Remove
3449	*Salix nigra*	Black Willow	9,6,9	4 - Fair/Poor	Multi Leader, Split Risk, Broken Leader, Horizontal Growth		Remove
3450	*Pyrus calleryana*	Pear	7,4,4	3 - Fair	Multi Leader		Remove
3451	*Populus deltoides*	Eastern Cottonwood	7,5	3 - Fair	Double Leader		Remove
3452	*Populus deltoides*	Eastern Cottonwood	4	3 - Fair	Lean		Remove
3453	*Populus deltoides*	Eastern Cottonwood	6	3 - Fair			Remove
3454	*Populus deltoides*	Eastern Cottonwood	4	3 - Fair			Remove
3455	*Populus deltoides*	Eastern Cottonwood	5	3 - Fair			Remove
3456	*Populus deltoides*	Eastern Cottonwood	4	3 - Fair			Remove
3457	*Populus deltoides*	Eastern Cottonwood	9	3 - Fair			Remove
3458	*Populus deltoides*	Eastern Cottonwood	8	3 - Fair			Remove
3459	*Populus deltoides*	Eastern Cottonwood	5	3 - Fair			Remove
3460	*Populus deltoides*	Eastern Cottonwood	8	3 - Fair			Remove
3461	*Populus deltoides*	Eastern Cottonwood	5	3 - Fair			Remove
3462	*Populus deltoides*	Eastern Cottonwood	6	3 - Fair			Remove
3463	*Populus deltoides*	Eastern Cottonwood	8,6	3 - Fair	Double Leader		Remove
3464	*Populus deltoides*	Eastern Cottonwood	6	3 - Fair			Remove
3465	*Populus deltoides*	Eastern Cottonwood	4	3 - Fair			Remove
3466	*Populus deltoides*	Eastern Cottonwood	10	3 - Fair			Remove
3467	*Populus deltoides*	Eastern Cottonwood	6	3 - Fair			Remove
3468	*Populus deltoides*	Eastern Cottonwood	5	3 - Fair			Remove
3469	*Populus deltoides*	Eastern Cottonwood	7,5	3 - Fair	Double Leader		Remove
3470	*Populus deltoides*	Eastern Cottonwood	7	3 - Fair			Remove
3471	*Populus deltoides*	Eastern Cottonwood	4,3	3 - Fair	Double Leader		Remove
3472	*Populus deltoides*	Eastern Cottonwood	5,3	3 - Fair	Double Leader		Remove
3473	*Populus deltoides*	Eastern Cottonwood	7	3 - Fair			Remove
3474	*Salix nigra*	Black Willow	7,6	3 - Fair			Remove
3475	*Populus deltoides*	Eastern Cottonwood	4	3 - Fair			Remove
3476	*Salix nigra*	Black Willow	4,3	3 - Fair	Double Leader		Remove
3477	*Populus deltoides*	Eastern Cottonwood	6	3 - Fair			Remove
3478	*Populus deltoides*	Eastern Cottonwood	6	3 - Fair			Remove
3479	*Salix nigra*	Black Willow	6,2	3 - Fair	Double Leader		Remove
3480	*Salix nigra*	Black Willow	5	3 - Fair	Lean		Remove
3481	*Populus deltoides*	Eastern Cottonwood	4	3 - Fair			Remove
3482	*Salix nigra*	Black Willow	4	3 - Fair			Remove
3483	*Populus deltoides*	Eastern Cottonwood	6	3 - Fair			Remove
3484	*Populus deltoides*	Eastern Cottonwood	4	3 - Fair			Remove
3485	*Populus deltoides*	Eastern Cottonwood	6	3 - Fair			Remove
3486	*Populus deltoides*	Eastern Cottonwood	5	3 - Fair			Remove
3487	*Populus deltoides*	Eastern Cottonwood	5	3 - Fair			Remove
3488	*Populus deltoides*	Eastern Cottonwood	7	3 - Fair	Lean		Remove
3489	*Populus deltoides*	Eastern Cottonwood	6	3 - Fair			Remove
3490	*Populus deltoides*	Eastern Cottonwood	5	3 - Fair			Remove
3491	*Populus deltoides*	Eastern Cottonwood	4	3 - Fair			Remove
3492	*Populus deltoides*	Eastern Cottonwood	8	3 - Fair			Remove
3493	*Pyrus calleryana*	Pear	4	3 - Fair			Remove
3494	*Pyrus calleryana*	Pear	6,5	3 - Fair	Double Leader		Remove
3495	*Populus deltoides*	Eastern Cottonwood	6	3 - Fair			Remove
3496	*Populus deltoides*	Eastern Cottonwood	4	3 - Fair	Lean		Remove
3497	*Populus deltoides*	Eastern Cottonwood	6	3 - Fair	Lean		Remove
3498	*Populus deltoides*	Eastern Cottonwood	5	3 - Fair			Remove
3499	*Populus deltoides*	Eastern Cottonwood	4	3 - Fair	Lean		Remove
3500	*Populus deltoides*	Eastern Cottonwood	7	3 - Fair			Remove
3501	*Populus deltoides*	Eastern Cottonwood	6	3 - Fair			Remove
3502	*Populus deltoides*	Eastern Cottonwood	7	3 - Fair			Remove
3503	*Populus deltoides*	Eastern Cottonwood	8	3 - Fair			Remove
3504	*Pyrus calleryana*	Pear	5,2,2	3 - Fair	Multi Leader		Remove
3505	*Populus deltoides*	Eastern Cottonwood	6,4	4 - Fair/Poor	V-shaped joint, Multi Leader, Split Risk		Remove
3506	*Populus deltoides*	Eastern Cottonwood	5	3 - Fair			Remove
3507	*Populus deltoides*	Eastern Cottonwood	5	3 - Fair			Remove
3508	*Salix nigra*	Black Willow	6,4,4,4	4 - Fair/Poor	V-shaped joint, Multi Leader, Split Risk		Remove
3509	*Populus deltoides*	Eastern Cottonwood	8	3 - Fair			Remove
3510	*Populus deltoides*	Eastern Cottonwood	8	3 - Fair			Remove
3511	*Populus deltoides*	Eastern Cottonwood	6	3 - Fair			Remove
3512	*Pyrus calleryana*	Pear	6	3 - Fair			Remove
3513	*Populus deltoides*	Eastern Cottonwood	7	3 - Fair			Remove
3514	*Pyrus calleryana*	Pear	5,3	4 - Fair/Poor	V-shaped joint, Double Leader, Split Risk		Remove
3515	*Populus deltoides*	Eastern Cottonwood	8	3 - Fair			Remove
3516	*Populus deltoides*	Eastern Cottonwood	6	3 - Fair			Remove
3517	*Populus deltoides*	Eastern Cottonwood	8	3 - Fair			Remove
3518	*Populus deltoides*	Eastern Cottonwood	13	3 - Fair			Remove
3519	*Acer negundo*	Box Elder	10	3 - Fair		Trunk Scar	Remove
3520	*Populus deltoides*	Eastern Cottonwood	4,3	3 - Fair	Double Leader		Remove
3521	*Pyrus calleryana*	Pear	6	5 - Poor		30% dead wood, Vines	Remove - parkway
3522	*Pyrus calleryana*	Pear	6,6	5 - Poor	V-shaped joint, Multi Leader, Split Risk	20% dead wood, Cavity, Vines	Remove
3523	*Pyrus calleryana*	Pear	6	3 - Fair	Crowded		Remove - parkway
3524	*Pyrus calleryana*	Pear	8,8	3 - Fair	Multi Leader	Vines	Remove
3525	*Pyrus calleryana*	Pear	4,3,3,3	3 - Fair	Multi Leader		Remove
3526	*Pyrus calleryana*	Pear	5,3	3 - Fair	Double Leader		Remove
3527	*Pyrus calleryana*	Pear	4	3 - Fair			Remove
3528	*Pyrus calleryana*	Pear	4,4,3	4 - Fair/Poor	V-shaped joint, Multi Leader, Split Risk		Remove
3529	*Pyrus calleryana*	Pear	4,3	3 - Fair	Double Leader		Remove
3530	*Pyrus calleryana*	Pear	4	3 - Fair			Remove
3531	*Pyrus calleryana*	Pear	4,3	3 - Fair	Double Leader		Remove
3532	*Pyrus calleryana*	Pear	6	3 - Fair			Remove - parkway
3533	*Pyrus calleryana*	Pear	4,4	4 - Fair/Poor	V-shaped joint, Multi Leader, Split Risk		Remove
3534	*Pyrus calleryana*	Pear	7	3 - Fair			Remove
3535	*Pyrus calleryana*	Pear	8	3 - Fair			Remove
3536	*Pyrus calleryana*	Pear	7,5,4	3 - Fair	Multi Leader		Remove
3537	*Pyrus calleryana*	Pear	8,7,7	4 - Fair/Poor	V-shaped joint, Multi Leader, Split Risk		Remove
3538	*Pyrus calleryana*	Pear	6,6,5	3 - Fair	Multi Leader		Remove
3539	*Pyrus calleryana*	Pear	5,5	3 - Fair	Double Leader		Remove
3540	*Pyrus calleryana*	Pear	7	3 - Fair			Remove

GARY R. WEBER ASSOCIATES, INC.
LAND PLANNING
ECOLOGICAL CONSULTING
LANDSCAPE ARCHITECTURE
402 W. LIBERTY DRIVE
WHEATON, ILLINOIS 60187
PHONE: 630-668-7197
www.grwainc.com

CLIENT
M/I HOMES
2135 CITY GATE LANE, SUITE 620
NAPERVILLE, IL 60563

ENGINEER
HAEGER ENGINEERING
100 EAST STATE PARKWAY
SCHAUMBURG, IL 60173

KINGSLEY ROW
AURORA, ILLINOIS
TREE INVENTORY

REVISIONS

DATE 07.06.2026
PROJECT NO. MI24246
DRAWN SMR/CLE
CHECKED MNW
SHEET NO.
L1.10

811 Know what's below. Call before you dig.

XREFS:
PLOT CONFIG:

TAG NO.	SCIENTIFIC NAME	COMMON NAME	DBH (inches)	CONDITION	STRUCTURE	HEALTH	PROPOSED ACTION
3541	*Pyrus calleryana*	Pear	6,6	3 - Fair	Double Leader		Remove - parkway
3542	*Pyrus calleryana*	Pear	4	3 - Fair			Remove
3543	*Pyrus calleryana*	Pear	8,3	3 - Fair	Double Leader		Remove
3544	*Pyrus calleryana*	Pear	8,8	3 - Fair	Double Leader		Remove
3545	*Pyrus calleryana*	Pear	10	3 - Fair			Remove
3546	*Morus alba*	White Mulberry	4,4,3,3,3	3 - Fair	Multi Leader		Remove - parkway
3547	*Pyrus calleryana*	Pear	4	3 - Fair			Remove
3548	*Pyrus calleryana*	Pear	7,6,4	3 - Fair	Multi Leader		Remove
3549	*Pyrus calleryana*	Pear	4,4,2,2	3 - Fair	Multi Leader		Remove
3550	*Pyrus calleryana*	Pear	5	3 - Fair			Remove - parkway
3551	*Pyrus calleryana*	Pear	5,4,4	4 - Fair/Poor	V-shaped joint, Multi Leader, Split Risk		Remove
3552	*Pyrus calleryana*	Pear	6	3 - Fair			Remove
3553	*Celtis occidentalis*	Hackberry	6	3 - Fair			Remove - parkway
3554	*Pyrus calleryana*	Pear	7	3 - Fair			Remove
3555	*Pyrus calleryana*	Pear	8	3 - Fair			Remove
3556	*Pyrus calleryana*	Pear	7,2	3 - Fair	Double Leader		Remove
3557	*Celtis occidentalis*	Hackberry	6	3 - Fair	Lean		Remove - parkway
3558	*Pyrus calleryana*	Pear	6,6	4 - Fair/Poor	Double Leader, Split Risk		Remove
3559	*Pyrus calleryana*	Pear	7	3 - Fair			Remove
3560	*Pyrus calleryana*	Pear	7,9	4 - Fair/Poor	Double Leader, Split Risk		Remove
3561	*Pyrus calleryana*	Pear	7	3 - Fair			Remove
3562	*Pyrus calleryana*	Pear	7,6	3 - Fair	Double Leader		Remove - parkway
3563	*Celtis occidentalis*	Hackberry	6	3 - Fair			Remove - parkway
3564	*Pyrus calleryana*	Pear	4	3 - Fair			Remove
3565	*Pyrus calleryana*	Pear	9	3 - Fair			Remove
3566	*Morus alba*	White Mulberry	6	3 - Fair	Lean		Remove - parkway
3567	*Pyrus calleryana*	Pear	9	3 - Fair			Remove - parkway
3568	*Pyrus calleryana*	Pear	4	3 - Fair			Remove - parkway
3569	*Pyrus calleryana*	Pear	6	3 - Fair			Remove - parkway
3570	*Pyrus calleryana*	Pear	7,6,6,5	4 - Fair/Poor	V-shaped joint, Multi Leader, Split Risk		Remove - parkway
3571	*Pyrus calleryana*	Pear	8	3 - Fair			Remove
3572	*Populus deltoides*	Eastern Cottonwood	9,8	3 - Fair	Double Leader		Remove
3573	*Populus deltoides*	Eastern Cottonwood	4	3 - Fair			Remove
3574	*Populus deltoides*	Eastern Cottonwood	6,5	3 - Fair	Double Leader		Remove
3575	*Populus deltoides*	Eastern Cottonwood	5	3 - Fair	Lean		Remove
3576	*Populus deltoides*	Eastern Cottonwood	7,8	3 - Fair	V-shaped joint, Double Leader		Remove
3577	*Populus deltoides*	Eastern Cottonwood	6	3 - Fair			Remove
3578	*Populus deltoides*	Eastern Cottonwood	9	3 - Fair	Lean		Remove
3579	*Populus deltoides*	Eastern Cottonwood	5	3 - Fair			Remove
3580	*Populus deltoides*	Eastern Cottonwood	6,3	3 - Fair	V-shaped joint, Double Leader		Remove
3581	*Populus deltoides*	Eastern Cottonwood	4	3 - Fair			Remove
3582	*Populus deltoides*	Eastern Cottonwood	4	3 - Fair			Remove
3583	*Pyrus calleryana*	Pear	4	3 - Fair			Remove
3584	*Pyrus calleryana*	Pear	5,5	3 - Fair	V-shaped joint, Double Leader		Remove
3585	*Pyrus calleryana*	Pear	6,5	3 - Fair	V-shaped joint, Double Leader		Remove
3586	*Pyrus calleryana*	Pear	5,3	3 - Fair	Double Leader		Remove
3587	*Pyrus calleryana*	Pear	7	3 - Fair			Remove
3588	*Pyrus calleryana*	Pear	4,4	3 - Fair	Double Leader		Remove
3589	*Pyrus calleryana*	Pear	8,7,6	3 - Fair	Multi Leader		Remove
3590	*Pyrus calleryana*	Pear	5,3,2	4 - Fair/Poor	V-shaped joint, Multi Leader, Split Risk		Remove
3591	*Pyrus calleryana*	Pear	7	3 - Fair			Remove
3592	*Pyrus calleryana*	Pear	7,7	4 - Fair/Poor	V-shaped joint, Double Leader, Split Risk		Remove
3593	*Pyrus calleryana*	Pear	5,5	4 - Fair/Poor	V-shaped joint, Double Leader, Split Risk	Cavity	Remove
3594	*Pyrus calleryana*	Pear	4,4	3 - Fair	Double Leader		Remove
3595	*Pyrus calleryana*	Pear	5,3,3	4 - Fair/Poor	V-shaped joint, Multi Leader, Split Risk		Remove
3596	*Pyrus calleryana*	Pear	6,3	4 - Fair/Poor	V-shaped joint, Multi Leader, Split Risk		Remove
3597	*Pyrus calleryana*	Pear	6,4,4	4 - Fair/Poor	V-shaped joint, Multi Leader, Split Risk		Remove
3598	*Pyrus calleryana*	Pear	6	3 - Fair			Remove
3599	*Pyrus calleryana*	Pear	5	3 - Fair			Remove
3600	*Pyrus calleryana*	Pear	5,4	3 - Fair	Double Leader		Remove
3601	*Pyrus calleryana*	Pear	4,4	4 - Fair/Poor	V-shaped joint, Multi Leader, Split Risk		Remove
3602	*Pyrus calleryana*	Pear	6,5	3 - Fair	Double Leader		Remove
3603	*Pyrus calleryana*	Pear	7	3 - Fair			Remove
3604	*Pyrus calleryana*	Pear	4,3,3	3 - Fair	Double Leader		Remove
3605	*Pyrus calleryana*	Pear	5	3 - Fair			Remove - parkway
3606	*Pyrus calleryana*	Pear	4,4	3 - Fair	Double Leader		Remove
3607	*Pyrus calleryana*	Pear	5,4	3 - Fair	V-shaped joint, Double Leader		Remove
3608	*Pyrus calleryana*	Pear	5	3 - Fair			Remove
3609	*Pyrus calleryana*	Pear	6,5	3 - Fair	Double Leader		Remove
3610	*Pyrus calleryana*	Pear	6,5	4 - Fair/Poor	V-shaped joint, Split Risk		Remove
3611	*Pyrus calleryana*	Pear	5	3 - Fair			Remove
3612	*Pyrus calleryana*	Pear	5	3 - Fair			Remove
3613	*Gleditsia triacanthos*	Honey Locust	6,5	3 - Fair	Double Leader		Remove - parkway
3614	*Gleditsia triacanthos*	Honey Locust	5,4,3	3 - Fair	Multi Leader		Remove - parkway
3615	*Pyrus calleryana*	Pear	5,3,3	3 - Fair	Multi Leader		Remove
3616	*Pyrus calleryana*	Pear	6	3 - Fair			Remove
3617	*Pyrus calleryana*	Pear	6	3 - Fair			Remove
3618	*Pyrus calleryana*	Pear	5	3 - Fair			Remove
3619	*Pyrus calleryana*	Pear	4,3	3 - Fair	Double Leader		Remove
3620	*Pyrus calleryana*	Pear	6	3 - Fair			Remove
3621	*Pyrus calleryana*	Pear	4,3	4 - Fair/Poor	Double Leader, Split Risk		Remove
3622	*Pyrus calleryana*	Pear	5	3 - Fair			Remove
3623	*Pyrus calleryana*	Pear	3,4,4	4 - Fair/Poor	V-shaped joint, Multi Leader, Split Risk		Remove
3624	*Pyrus calleryana*	Pear	6,3	3 - Fair	Double Leader		Remove
3625	*Pyrus calleryana*	Pear	4	3 - Fair			Remove
3626	*Pyrus calleryana*	Pear	4,3,3	4 - Fair/Poor	V-shaped joint, Multi Leader, Split Risk		Remove
3627	*Pyrus calleryana*	Pear	5	3 - Fair			Remove
3628	*Pyrus calleryana*	Pear	5,4,4,2	4 - Fair/Poor	V-shaped joint, Multi Leader, Split Risk		Remove
3629	*Pyrus calleryana*	Pear	6	3 - Fair			Remove
3630	*Pyrus calleryana*	Pear	6	3 - Fair			Remove
3631	*Pyrus calleryana*	Pear	4	3 - Fair			Remove
3632	*Pyrus calleryana*	Pear	9	3 - Fair			Remove
3633	*Pyrus calleryana*	Pear	6,4,4	4 - Fair/Poor	V-shaped joint, Multi Leader, Split Risk		Remove
3634	*Pyrus calleryana*	Pear	6,6	3 - Fair	V-shaped joint, Double Leader		Remove
3635	*Pyrus calleryana*	Pear	4,4,3	4 - Fair/Poor	V-shaped joint, Multi Leader, Split Risk		Remove
3636	*Pyrus calleryana*	Pear	5	3 - Fair			Remove
3637	*Pyrus calleryana*	Pear	5	3 - Fair			Remove
3638	*Pyrus calleryana*	Pear	5	3 - Fair		Trunk Scar	Remove
3639	*Pyrus calleryana*	Pear	5	3 - Fair		Trunk Scar	Remove - parkway
3640	*Pyrus calleryana*	Pear	4	3 - Fair			Remove - parkway
3641	*Pyrus calleryana*	Pear	7	3 - Fair			Remove
3642	*Pyrus calleryana*	Pear	4,5	3 - Fair	Double Leader		Remove - parkway
3643	*Pyrus calleryana*	Pear	6	3 - Fair		Trunk Scar	Remove - parkway
3644	*Pyrus calleryana*	Pear	5	3 - Fair			Remove
3645	*Pyrus calleryana*	Pear	6	3 - Fair			Remove
3646	*Pyrus calleryana*	Pear	4	3 - Fair			Remove
3647	*Pyrus calleryana*	Pear	6,5	3 - Fair			Remove
3648	*Pyrus calleryana*	Pear	5,5	4 - Fair/Poor	V-shaped joint, Double Leader, Split Risk		Remove
3649	*Pyrus calleryana*	Pear	4	3 - Fair			Remove
3650	*Pyrus calleryana*	Pear	6,5	3 - Fair	V-shaped joint, Double Leader		Remove
3651	*Pyrus calleryana*	Pear	5,4	4 - Fair/Poor	V-shaped joint, Multi Leader, Split Risk		Remove
3652	*Pyrus calleryana*	Pear	6	3 - Fair			Remove
3653	*Pyrus calleryana*	Pear	5,5	3 - Fair	Double Leader		Remove
3654	*Pyrus calleryana*	Pear	5	3 - Fair			Remove
3655	*Pyrus calleryana*	Pear	4,2	3 - Fair	Double Leader		Remove
3656	*Pyrus calleryana*	Pear	4	3 - Fair			Remove
3657	*Pyrus calleryana*	Pear	5	3 - Fair		Trunk Scar	Remove
3658	*Pyrus calleryana*	Pear	4	3 - Fair			Remove
3659	*Pyrus calleryana*	Pear	6	3 - Fair			Remove
3660	*Pyrus calleryana*	Pear	6	3 - Fair			Remove
3661	*Pyrus calleryana*	Pear	5	3 - Fair			Remove
3662	*Pyrus calleryana*	Pear	4	3 - Fair			Remove
3663	*Pyrus calleryana*	Pear	5,3,3	4 - Fair/Poor	V-shaped joint, Multi Leader, Split Risk		Remove - parkway
3664	*Pyrus calleryana*	Pear	4	3 - Fair			Remove
3665	*Pyrus calleryana*	Pear	4	3 - Fair			Remove
3666	*Ulmus americana*	American Elm	14,11,3,3	3 - Fair	Multi Leader		Preserve
3667	*Pyrus calleryana*	Pear	5	3 - Fair			Remove - parkway
3668	*Pyrus calleryana*	Pear	5	3 - Fair			Remove
3669	*Celtis occidentalis*	Hackberry	18	3 - Fair		Trunk Scar	Preserve
3670	*Pyrus calleryana*	Pear	7,7	4 - Fair/Poor	V-shaped joint, Double Leader, Split Risk	Trunk Scar	Remove
3671	*Pyrus calleryana*	Pear	5	3 - Fair			Remove
3672	*Pyrus calleryana*	Pear	5,4	3 - Fair	Double Leader		Remove
3673	*Celtis occidentalis*	Hackberry	9	5 - Poor	Horizontal Growth	Dead Leader	Remove
3674	*Gleditsia triacanthos*	Honey Locust	6	3 - Fair			Preserve
3675	*Gleditsia triacanthos*	Honey Locust	7,6,4	3 - Fair	U-shaped joint, Multi Leader		Preserve
3676	*Gleditsia triacanthos*	Honey Locust	4,3	3 - Fair	Double Leader		Preserve - offsite
3677	*Alnus glutinosa*	Black Alder	5	3 - Fair			Remove
3678	*Alnus glutinosa*	Black Alder	8	3 - Fair			Remove
3679	*Alnus glutinosa*	Black Alder	4,3	4 - Fair/Poor	V-shaped joint, Double Leader, Split Risk		Remove
3680	*Alnus glutinosa*	Black Alder	4,3	3 - Fair			Remove
3681	*Alnus glutinosa*	Black Alder	9	3 - Fair			Remove
3682	*Alnus glutinosa*	Black Alder	5	3 - Fair			Remove
3683	*Gleditsia triacanthos*	Honey Locust	7	3 - Fair			Preserve
3684	*Gleditsia triacanthos*	Honey Locust	7	3 - Fair			Preserve
3685	*Gleditsia triacanthos*	Honey Locust	4,4	3 - Fair	V-shaped joint		Preserve - offsite
3686	*Gleditsia triacanthos*	Honey Locust	23	1 - Excellent			Preserve - offsite
3687	*Pinus nigra*	Austrian pine	23	2 - Good			Preserve - offsite
3688	*Morus alba*	White Mulberry	10,8,6,6,6,6,4	5 - Poor	V-shaped joint, Multi Leader, Split Risk	Cavity, Trunk Scar	Preserve - offsite
3689	*Gleditsia triacanthos*	Honey Locust	30	2 - Good			Preserve - offsite
3690	*Salix nigra*	Black Willow	6,7	3 - Fair	V-shaped joint, Double Leader		Remove
3691	*Salix nigra*	Black Willow	10,8	3 - Fair	Double Leader		Remove
3692	*Populus deltoides*	Eastern Cottonwood	6	3 - Fair			Remove
3693	*Salix nigra*	Black Willow	11	3 - Fair			Remove
3694	*Populus deltoides*	Eastern Cottonwood	5	3 - Fair			Remove
3695	*Populus deltoides*	Eastern Cottonwood	7	3 - Fair			Remove
3696	*Populus deltoides*	Eastern Cottonwood	17	3 - Fair	Lean		Remove
3697	*Populus deltoides*	Eastern Cottonwood	5	3 - Fair			Remove
3698	*Populus deltoides*	Eastern Cottonwood	4	3 - Fair			Remove
3699	*Populus deltoides*	Eastern Cottonwood	5	3 - Fair	Lean		Remove
3700	*Populus deltoides*	Eastern Cottonwood	4	3 - Fair	Lean		Remove

TAG NO.	SCIENTIFIC NAME	COMMON NAME	DBH (inches)	CONDITION	STRUCTURE	HEALTH	PROPOSED ACTION
3701	*Populus deltoides*	Eastern Cottonwood	7	3 - Fair			Remove
3702	*Salix nigra*	Black Willow	9,9,9	3 - Fair	Multi Leader		Remove
3703	*Populus deltoides*	Eastern Cottonwood	11	3 - Fair			Remove
3704	*Populus deltoides*	Eastern Cottonwood	5	3 - Fair			Remove
3705	*Populus deltoides*	Eastern Cottonwood	5	3 - Fair			Remove
3706	*Populus deltoides*	Eastern Cottonwood	6	3 - Fair			Remove
3707	*Populus deltoides*	Eastern Cottonwood	8,6	4 - Fair/Poor	V-shaped joint, Double Leader, Split Risk		Remove
3708	*Populus deltoides*	Eastern Cottonwood	5	3 - Fair			Remove
3709	*Populus deltoides*	Eastern Cottonwood	7	3 - Fair			Remove
3710	*Populus deltoides*	Eastern Cottonwood	6	3 - Fair			Remove
3711	*Populus deltoides*	Eastern Cottonwood	7	3 - Fair	Lean		Remove
3712	*Populus deltoides*	Eastern Cottonwood	4	3 - Fair	Lean		Remove
3713	*Populus deltoides*	Eastern Cottonwood	6	3 - Fair			Remove
3714	*Populus deltoides*	Eastern Cottonwood	11	3 - Fair	Crown Lean		Remove
3715	*Salix nigra*	Black Willow	8	3 - Fair			Remove
3716	*Salix nigra*	Black Willow	4	3 - Fair	Lean		Remove
3717	*Salix nigra*	Black Willow	8	3 - Fair	Lean, Crown Lean		Remove
3718	*Salix nigra*	Black Willow	8,3	4 - Fair/Poor	Strong lean	Dead Leader	Remove
3719	*Salix nigra*	Black Willow	11,10,10	3 - Fair	U-shaped joint, Multi Leader		Remove
3720	*Salix nigra*	Black Willow	10	3 - Fair	Lean		Remove
3721	*Salix nigra*	Black Willow	7	3 - Fair			Remove
3722	*Salix nigra*	Black Willow	6	4 - Fair/Poor	Lean	30% dead wood	Remove
3723	*Populus deltoides*	Eastern Cottonwood	6	3 - Fair			Remove
3724	*Salix nigra*	Black Willow	13,12,10	4 - Fair/Poor	V-shaped joint, Split Risk		Remove
3725	*Salix nigra*	Black Willow	6	3 - Fair	Crown Lean, Crowded		Remove
3726	*Salix nigra*	Black Willow	7,2	4 - Fair/Poor	Strong lean	Trunk Scar	Remove
3727	*Salix nigra*	Black Willow	7	3 - Fair	Lean		Remove
3728	*Salix nigra*	Black Willow	13,15,11	4 - Fair/Poor	U-shaped joint, Multi Leader, Lean	20% dead wood	Remove
3729	*Salix nigra*	Black Willow	6	3 - Fair	Lean		Remove
3730	*Populus deltoides*	Eastern Cottonwood	5	3 - Fair			Remove
3731	*Populus deltoides*	Eastern Cottonwood	10	3 - Fair	Lean		Remove
3732	*Populus deltoides*	Eastern Cottonwood	6	3 - Fair	Lean		Remove
3733	*Populus deltoides*	Eastern Cottonwood	11	3 - Fair	Lean		Remove
3734	*Populus deltoides*	Eastern Cottonwood	10	3 - Fair			Remove
3735	*Populus deltoides*	Eastern Cottonwood	6	3 - Fair	Lean		Remove
3736	*Populus deltoides*	Eastern Cottonwood	13	3 - Fair			Remove
3737	*Populus deltoides*	Eastern Cottonwood	9	3 - Fair			Remove
3738	*Populus deltoides*	Eastern Cottonwood	9	3 - Fair			Remove
3739	*Salix nigra*	Black Willow	12	4 - Fair/Poor	Lean	30% dead wood	Remove
3740	*Salix nigra*	Black Willow	12,8,9,4	4 - Fair/Poor	U-shaped joint, Multi Leader, Strong lean, Crown Lean		Remove
3741	*Populus deltoides*	Eastern Cottonwood	10,5	3 - Fair	Double Leader		Remove
3742	*Populus deltoides*	Eastern Cottonwood	9	3 - Fair			Remove
3743	*Populus deltoides*	Eastern Cottonwood	6	3 - Fair	Lean		Remove
3744	*Populus deltoides*	Eastern Cottonwood	12	3 - Fair	Lean		Remove
3745	*Salix nigra*	Black Willow	12,10	3 - Fair	Double Leader		Remove
3746	*Salix nigra*	Black Willow	8	3 - Fair	Lean		Remove
3747	*Populus deltoides*	Eastern Cottonwood	9	3 - Fair	Lean		Remove
3748	*Salix nigra*	Black Willow	6	3 - Fair	Lean		Remove
3749	*Populus deltoides*	Eastern Cottonwood	9	3 - Fair			Remove
3750	*Populus deltoides*	Eastern Cottonwood	6	3 - Fair	Lean		Remove
3751	*Populus deltoides*	Eastern Cottonwood	6	3 - Fair			Remove
3752	*Salix nigra*	Black Willow	4	3 - Fair	Lean		Remove
3753	*Salix nigra*	Black Willow	5	4 - Fair/Poor	Strong lean	20% dead wood	Remove
3754	*Salix nigra*	Black Willow	4	3 - Fair	Lean		Remove
3755	*Salix nigra*	Black Willow	6	3 - Fair			Remove
3756	*Populus deltoides*	Eastern Cottonwood	6	3 - Fair	Lean		Remove
3757	*Populus deltoides*	Eastern Cottonwood	6,3	4 - Fair/Poor	V-shaped joint, Multi Leader, Split Risk		Remove
3758	*Populus deltoides*	Eastern Cottonwood	7	3 - Fair			Remove
3759	*Populus deltoides*	Eastern Cottonwood	7,4	4 - Fair/Poor	V-shaped joint, Double Leader, Split Risk		Remove
3760	*Populus deltoides*	Eastern Cottonwood	4	3 - Fair	Lean		Remove
3761	*Salix nigra*	Black Willow	6	4 - Fair/Poor	Strong lean	30% dead wood	Remove
3762	*Populus deltoides*	Eastern Cottonwood	7	3 - Fair			Remove
3763	*Populus deltoides*	Eastern Cottonwood	6	3 - Fair			Remove
3764	*Populus deltoides*	Eastern Cottonwood	4	3 - Fair			Remove
3765	*Populus deltoides*	Eastern Cottonwood	8,4,3,3	3 - Fair	Multi Leader		Remove
3766	*Populus deltoides*	Eastern Cottonwood	5	3 - Fair			Remove
3767	*Populus deltoides*	Eastern Cottonwood	8	3 - Fair			Remove
3768	*Populus deltoides*	Eastern Cottonwood	7	3 - Fair			Remove
3769	*Populus deltoides*	Eastern Cottonwood	7	3 - Fair			Remove
3770	*Salix nigra*	Black Willow	6	3 - Fair	Lean		Remove
3771	*Salix nigra*	Black Willow	5	3 - Fair	Lean		Remove
3772	*Populus deltoides*	Eastern Cottonwood	4	3 - Fair			Remove
3773	*Populus deltoides*	Eastern Cottonwood	4	3 - Fair			Remove
3774	*Populus deltoides*	Eastern Cottonwood	7	3 - Fair			Remove
3775	*Populus deltoides*	Eastern Cottonwood	6	3 - Fair			Remove
3776	*Populus deltoides*	Eastern Cottonwood	5	3 - Fair	Lean		Remove
3777	*Salix nigra*	Black Willow	7,4	3 - Fair	Double Leader		Remove
3778	*Populus deltoides*	Eastern Cottonwood	5	3 - Fair			Remove
3779	*Populus deltoides*	Eastern Cottonwood	6	3 - Fair			Remove
3780	*Populus deltoides*	Eastern Cottonwood	5	3 - Fair			Remove
3781	*Populus deltoides*	Eastern Cottonwood	6,5	3 - Fair	U-shaped joint, Double Leader		Remove
3782	*Populus deltoides*	Eastern Cottonwood	9	3 - Fair			Remove
3783	*Populus deltoides*	Eastern Cottonwood	5	3 - Fair			Remove
3784	*Populus deltoides*	Eastern Cottonwood	8	3 - Fair			Remove
3785	*Populus deltoides*	Eastern Cottonwood	5	3 - Fair			Remove
3786	*Populus deltoides*	Eastern Cottonwood	6,3	3 - Fair	Double Leader		Remove
3787	*Salix nigra*	Black Willow	5	3 - Fair	Lean		Remove
3788	*Salix nigra*	Black Willow	4	3 - Fair			Remove
3789	*Populus deltoides*	Eastern Cottonwood	5	3 - Fair			Remove
3790	*Salix nigra*	Black Willow	6	3 - Fair			Remove
3791	*Populus deltoides*	Eastern Cottonwood	5	3 - Fair			Remove
3792	*Populus deltoides*	Eastern Cottonwood	7	3 - Fair			Remove
3793	*Populus deltoides*	Eastern Cottonwood	4	3 - Fair			Remove
3794	*Populus deltoides*	Eastern Cottonwood	4	3 - Fair			Remove
3795	*Populus deltoides*	Eastern Cottonwood	5	3 - Fair			Remove
3796	*Populus deltoides*	Eastern Cottonwood	4	3 - Fair	Lean		Remove
3797	*Populus deltoides*	Eastern Cottonwood	7	3 - Fair			Remove
3798	*Populus deltoides*	Eastern Cottonwood	6	3 - Fair			Remove
3799	*Pyrus calleryana*	Pear	5,5,5	4 - Fair/Poor	V-shaped joint, Multi Leader, Split Risk		Remove
3800	*Populus deltoides*	Eastern Cottonwood	7	3 - Fair			Remove
3884	*Populus deltoides*	Eastern Cottonwood	5	3 - Fair	Lean		Remove
3885	*Populus deltoides*	Eastern Cottonwood	8	3 - Fair			Remove
3886	*Populus deltoides*	Eastern Cottonwood	8	3 - Fair			Remove
3887	*Populus deltoides*	Eastern Cottonwood	8,5	3 - Fair	V-shaped joint, Double Leader		Remove
3888	*Gleditsia triacanthos*	Honey Locust	4,5,3	4 - Fair/Poor	V-shaped joint, Multi Leader, Split Risk, Horizontal Growth		Remove
3889	*Populus deltoides*	Eastern Cottonwood	7	3 - Fair			Remove
3890	*Populus deltoides*	Eastern Cottonwood	12	3 - Fair			Remove
3891	*Populus deltoides*	Eastern Cottonwood	8,5	4 - Fair/Poor	V-shaped joint, Double Leader, Split Risk		Remove
3892	*Populus deltoides*	Eastern Cottonwood	7	3 - Fair	Lean		Remove
3893	*Populus deltoides*	Eastern Cottonwood	10	3 - Fair			Remove
3894	*Populus deltoides*	Eastern Cottonwood	9	3 - Fair			Remove
3895	*Populus deltoides*	Eastern Cottonwood	8	3 - Fair			Remove
3896	*Populus deltoides*	Eastern Cottonwood	11	3 - Fair			Remove
3897	*Populus deltoides*	Eastern Cottonwood	6	3 - Fair			Remove
3898	*Acer saccharinum*	Silver Maple	8	3 - Fair	Lean		Remove
3899	*Morus alba*	White Mulberry	4	3 - Fair	Crown Lean		Remove
3900	*Populus deltoides*	Eastern Cottonwood	7	3 - Fair			Remove
3901	*Populus deltoides*	Eastern Cottonwood	4,4	3 - Fair	V-shaped joint, Double Leader		Remove
3902	*Populus deltoides*	Eastern Cottonwood	6	3 - Fair	Lean		Remove
3903	*Populus deltoides*	Eastern Cottonwood	7,4	3 - Fair	U-shaped joint, Double Leader		Remove
3904	*Populus deltoides*	Eastern Cottonwood	7	3 - Fair			Remove
3905	*Populus deltoides*	Eastern Cottonwood	7,3	3 - Fair	V-shaped joint, Double Leader, Lean		Remove
3906	*Populus deltoides*	Eastern Cottonwood	10	3 - Fair			Remove
3907	*Populus deltoides*	Eastern Cottonwood	7	3 - Fair			Remove
3908	*Populus deltoides*	Eastern Cottonwood	6	3 - Fair			Remove
3909	*Populus deltoides*	Eastern Cottonwood	7	4 - Fair/Poor		Trunk Scar	Remove
3910	*Populus deltoides*	Eastern Cottonwood	7	3 - Fair			Remove
3911	*Populus deltoides*	Eastern Cottonwood	7	3 - Fair			Remove
3912	*Populus deltoides*	Eastern Cottonwood	8	3 - Fair			Remove
3913	*Populus deltoides*	Eastern Cottonwood	8	3 - Fair			Remove
3914	*Populus deltoides*	Eastern Cottonwood	6,6	3 - Fair	Double Leader		Remove
3915	*Pyrus calleryana*	Pear	5	3 - Fair			Remove
3916	*Pyrus calleryana*	Pear	5,4,4,3	3 - Fair	Multi Leader		Remove
3917	*Populus deltoides*	Eastern Cottonwood	13	3 - Fair			Remove
3918	*Populus deltoides*	Eastern Cottonwood	8	3 - Fair			Remove
3919	*Pyrus calleryana*	Pear	5,3	3 - Fair	Double Leader		Remove
3920	*Pyrus calleryana*	Pear	5	3 - Fair			Remove
3921	*Pyrus calleryana*	Pear	8,7	4 - Fair/Poor	V-shaped joint, Double Leader, Split Risk		Remove
3922	*Populus deltoides*	Eastern Cottonwood	8	3 - Fair			Remove
3923	*Pyrus calleryana*	Pear	9	3 - Fair			Remove
3924	*Pyrus calleryana*	Pear	7,6	3 - Fair			Remove
3925	*Salix nigra*	Black Willow	5,4,4	4 - Fair/Poor	V-shaped joint, Multi Leader, Split Risk		Remove
3926	*Pyrus calleryana*	Pear	5	3 - Fair			Remove
3927	*Populus deltoides*	Eastern Cottonwood	4	3 - Fair	Lean		Remove
3928	*Populus deltoides*	Eastern Cottonwood	9,9	4 - Fair/Poor	V-shaped joint, Double Leader, Split Risk		Remove
3929	*Pyrus calleryana*	Pear	5	3 - Fair			Remove
3930	*Salix nigra*	Black Willow	4	3 - Fair			Remove
3931	*Salix nigra*	Black Willow	6	3 - Fair	Lean		Remove
3932	*Salix nigra*	Black Willow	7,6	4 - Fair/Poor	Double Leader, Split Risk, Lean		Remove
3933	*Salix nigra*	Black Willow	6	3 - Fair	Lean		Remove
3934	*Populus deltoides*	Eastern Cottonwood	8	3 - Fair			Remove
3935	*Salix nigra*	Black Willow	6	3 - Fair	Lean		Remove
3936	*Salix nigra*	Black Willow	7	4 - Fair/Poor	Strong lean		Remove
3937	*Salix nigra*	Black Willow	7,5	4 - Fair/Poor	V-shaped joint, Double Leader, Split Risk		Remove
3938	*Salix nigra*	Black Willow	9,8	4 - Fair/Poor	V-shaped joint, Double Leader, Split Risk		Remove
3939	*Salix nigra*	Black Willow	7	3 - Fair			Remove
3940	*Populus deltoides*	Eastern Cottonwood	6	3 - Fair			Remove

TAG NO.	SCIENTIFIC NAME	COMMON NAME	DBH (inches)	CONDITION	STRUCTURE	HEALTH	PROPOSED ACTION
3941	*Populus deltoides*	Eastern Cottonwood	4	3 - Fair	Lean		Remove
3942	*Populus deltoides*	Eastern Cottonwood	7	3 - Fair			Remove
3943	*Salix nigra*	Black Willow	7	4 - Fair/Poor	Strong lean		Remove
3944	*Populus deltoides*	Eastern Cottonwood	5	3 - Fair	Lean		Remove
3945	*Populus deltoides*	Eastern Cottonwood	6	3 - Fair			Remove
3946	*Populus deltoides*	Eastern Cottonwood	7	3 - Fair			Remove
3947	*Populus deltoides*	Eastern Cottonwood	6,3	3 - Fair			Remove
3948	*Populus deltoides*	Eastern Cottonwood	7	3 - Fair			Remove
3949	*Populus deltoides*	Eastern Cottonwood	5	3 - Fair			Remove
3950	*Populus deltoides*	Eastern Cottonwood	6	3 - Fair			Remove
3951	*Salix nigra*	Black Willow	10	3 - Fair			Remove
3952	*Salix nigra*	Black Willow	10	3 - Fair			Remove
3953	*Populus deltoides*	Eastern Cottonwood	8,6	3 - Fair	U-shaped joint, Double Leader		Remove
3954	*Morus alba*	White Mulberry	6,4,3,3	3 - Fair	Multi Leader		Remove
3955	*Populus deltoides*	Eastern Cottonwood	16	3 - Fair			Remove
3956	*Populus deltoides*	Eastern Cottonwood	6	3 - Fair			Remove
3957	*Populus deltoides*	Eastern Cottonwood	4	3 - Fair			Remove
3958	*Populus deltoides*	Eastern Cottonwood	8	3 - Fair			Remove
3959	*Populus deltoides*	Eastern Cottonwood	7	3 - Fair			Remove
3960	*Populus deltoides*	Eastern Cottonwood	8	3 - Fair			Remove
3961	*Populus deltoides*	Eastern Cottonwood	6,4	3 - Fair	U-shaped joint, Double Leader		Remove
3962	*Populus deltoides*	Eastern Cottonwood	4	3 - Fair			Remove
3963	*Populus deltoides*	Eastern Cottonwood	5	3 - Fair			Remove
3964	*Populus deltoides*	Eastern Cottonwood	7	3 - Fair			Remove
3965	*Populus deltoides*	Eastern Cottonwood	5	3 - Fair			Remove
3966	*Populus deltoides*	Eastern Cottonwood	4	3 - Fair	Lean		Remove
3967	*Populus deltoides*	Eastern Cottonwood	5	3 - Fair			Remove
3968	*Populus deltoides*	Eastern Cottonwood	6	3 - Fair			Remove
3969	*Populus deltoides*	Eastern Cottonwood	7	3 - Fair			Remove
3970	*Populus deltoides*	Eastern Cottonwood	5	3 - Fair			Remove
3971	*Populus deltoides*	Eastern Cottonwood	6,4,3,3	4 - Fair/Poor	V-shaped joint, Multi Leader, Split Risk		Remove
3972	*Populus deltoides*	Eastern Cottonwood	5	3 - Fair			Remove
3973	*Populus deltoides*	Eastern Cottonwood	6	3 - Fair			Remove
3974	*Populus deltoides*	Eastern Cottonwood	12	3 - Fair			Remove
3975	*Populus deltoides*	Eastern Cottonwood	9,6	3 - Fair	Double Leader		Remove
3976	*Populus deltoides*	Eastern Cottonwood	5	3 - Fair			Remove
3977	*Populus deltoides*	Eastern Cottonwood	8	3 - Fair	Lean		Remove
3978	*Populus deltoides*	Eastern Cottonwood	9	3 - Fair			Remove
3979	*Populus deltoides*	Eastern Cottonwood	5	3 - Fair			Remove
3980	*Populus deltoides*	Eastern Cottonwood	10	3 - Fair			Remove
3981	*Populus deltoides*	Eastern Cottonwood	6,4	4 - Fair/Poor	V-shaped joint, Split Risk		Remove
3982	*Populus deltoides*	Eastern Cottonwood	4	3 - Fair			Remove
3983	*Populus deltoides*	Eastern Cottonwood	11	3 - Fair			Remove
3984	*Populus deltoides*	Eastern Cottonwood	6,5	4 - Fair/Poor	V-shaped joint, Double Leader, Split Risk		Remove
3985	*Morus alba*	White Mulberry	4	3 - Fair			Remove
3986	*Populus deltoides*	Eastern Cottonwood	9	3 - Fair			Remove
3987	*Populus deltoides*	Eastern Cottonwood	6	3 - Fair			Remove
3988	*Acer negundo*	Box Elder	9	3 - Fair			Remove
3989	*Populus deltoides*	Eastern Cottonwood	8,7	3 - Fair	Double Leader		Remove
3990	*Populus deltoides*	Eastern Cottonwood	6	3 - Fair			Remove
3991	*Populus deltoides*	Eastern Cottonwood	7	3 - Fair			Remove
3992	*Populus deltoides*	Eastern Cottonwood	14	3 - Fair			Remove
3993	*Populus deltoides*	Eastern Cottonwood	6	3 - Fair			Remove
3994	*Populus deltoides*	Eastern Cottonwood	5	3 - Fair			Remove
3995	*Populus deltoides*	Eastern Cottonwood	8	3 - Fair			Remove
3996	*Populus deltoides*	Eastern Cottonwood	6	3 - Fair			Remove
3997	*Populus deltoides*	Eastern Cottonwood	5	3 - Fair			Remove
3998	*Populus deltoides*	Eastern Cottonwood	8	3 - Fair			Remove
3999	*Populus deltoides*	Eastern Cottonwood	9	3 - Fair			Remove
4000	*Populus deltoides*	Eastern Cottonwood	12	2 - Good			Remove
4001	*Morus alba*	White Mulberry	6,4,3,3	3 - Fair			Remove
4002	*Morus alba*	White Mulberry	6,3	4 - Fair/Poor	V-shaped joint, Split Risk	Trunk Scar	Remove
4003	*Morus alba*	White Mulberry	8	3 - Fair	Lean, Crown Lean, Crowded		Remove
4004	*Morus alba*	White Mulberry	7,7	4 - Fair/Poor	V-shaped joint, Double Leader, Split Risk, Crown Lean, Crowded	20% dead wood	Remove
4005	*Morus alba*	White Mulberry	4	3 - Fair			Remove
4006	*Morus alba*	White Mulberry	7	3 - Fair			Remove
4007	*Morus alba*	White Mulberry	9	4 - Fair/Poor	Lean	Cavity, Trunk Scar	Remove
4008	*Morus alba*	White Mulberry	4	3 - Fair			Remove
4009	*Morus alba*	White Mulberry	6,3	4 - Fair/Poor	U-shaped joint, Double Leader, Lean, Crown Lean	Dead Leader	Remove
4010	*Morus alba*	White Mulberry	8	4 - Fair/Poor	Strong lean, Crown Lean, Crowded	20% dead wood	Remove
4011	*Morus alba*	White Mulberry	5,4,3	3 - Fair	U-shaped joint, Multi Leader	Trunk Scar	Remove
4012	*Morus alba*	White Mulberry	7,3,3,3	3 - Fair	Multi Leader, Crowded		Remove
4013	*Morus alba*	White Mulberry	15,12,8,3	4 - Fair/Poor	V-shaped joint, Multi Leader, Split Risk	20% dead wood, Trunk Scar	Remove
4014	*Morus alba*	White Mulberry	6,5	3 - Fair	Double Leader		Remove
4015	*Morus alba*	White Mulberry	8,5,4	4 - Fair/Poor	V-shaped joint, Multi Leader, Split Risk	20% dead wood	Remove
4016	*Morus alba*	White Mulberry	4,3,2	4 - Fair/Poor	V-shaped joint, Multi Leader, Split Risk		Remove
4017	*Morus alba*	White Mulberry	4	3 - Fair			Remove
4018	*Morus alba*	White Mulberry	4	3 - Fair			Remove
4019	*Morus alba*	White Mulberry	8,7,4,4,3	4 - Fair/Poor	V-shaped joint, Multi Leader, Split Risk	20% dead wood	Remove
4020	*Morus alba*	White Mulberry	8,2	3 - Fair	Lean, Crown Lean, Crowded		Remove
4021	*Morus alba*	White Mulberry	6,2	4 - Fair/Poor	V-shaped joint, Double Leader	Trunk Scar	Remove
4022	*Morus alba*	White Mulberry	6,4,3	5 - Poor	V-shaped joint, Multi Leader, Split Risk, Strong lean	Dead Leader, Cavity	Remove
4023	*Morus alba*	White Mulberry	4	3 - Fair		Trunk Scar	Remove
4024	*Morus alba*	White Mulberry	4,4,2	3 - Fair	Lean, Crown Lean	Trunk Scar	Remove
4025	*Morus alba*	White Mulberry	4,3,3,3,3	4 - Fair/Poor	V-shaped joint, Multi Leader, Split Risk		Remove
4026	*Morus alba*	White Mulberry	5,2	3 - Fair	Double Leader		Remove
4027	*Morus alba*	White Mulberry	5,4,2	4 - Fair/Poor	V-shaped joint, Multi Leader, Split Risk		Remove
4028	*Morus alba*	White Mulberry	8,6,6,6,4,4	4 - Fair/Poor	V-shaped joint, Multi Leader, Split Risk, Crowded	30% dead wood, Trunk Scar	Remove
4029	*Morus alba*	White Mulberry	7,5	4 - Fair/Poor	V-shaped joint, Double Leader, Split Risk		Remove
4030	*Morus alba*	White Mulberry	4,4,3	3 - Fair	Lean, Crown Lean, Crowded		Remove
4031	*Morus alba*	White Mulberry	4	3 - Fair			Remove
4032	*Pyrus calleryana*	Pear	11,7	3 - Fair			Remove
4033	*Pyrus calleryana*	Pear	7	3 - Fair			Remove
4034	*Pyrus calleryana*	Pear	6	3 - Fair	Lean	Trunk Scar	Remove
4035	*Robinia pseudoacacia*	Black Locust	21	3 - Fair			Remove
4036	*Morus alba*	White Mulberry	11,9	3 - Fair	Double Leader		Remove
4037	*Robinia pseudoacacia*	Black Locust	32,11	4 - Fair/Poor	Multi Leader, Split Risk, Fused Leaders	Cavity	Remove
4038	*Robinia pseudoacacia*	Black Locust	12,6	3 - Fair	Double Leader		Remove
4039	*Morus alba*	White Mulberry	8	3 - Fair			Remove
4040	*Pyrus calleryana*	Pear	7	3 - Fair			Remove
4041	*Pyrus calleryana*	Pear	6	3 - Fair			Remove
4042	*Pyrus calleryana*	Pear	4	3 - Fair		Trunk Scar	Remove
4043	*Pyrus calleryana*	Pear	8	3 - Fair		Trunk Scar	Remove
4044	*Pyrus calleryana*	Pear	5	3 - Fair			Remove
4045	*Pyrus calleryana*	Pear	4	3 - Fair		Trunk Scar	Remove
4046	*Pyrus calleryana*	Pear	5,3	4 - Fair/Poor	V-shaped joint, Double Leader, Split Risk		Remove
4047	*Pyrus calleryana*	Pear	6	3 - Fair			Remove
4048	*Pyrus calleryana*	Pear	5,2	3 - Fair			Remove
4049	*Pyrus calleryana*	Pear	4	3 - Fair			Remove
4050	*Pyrus calleryana*	Pear	6,5,5	4 - Fair/Poor	V-shaped joint, Multi Leader, Split Risk		Remove
4051	*Pyrus calleryana*	Pear	6	3 - Fair			Remove
4052	*Pyrus calleryana*	Pear	6	3 - Fair		Trunk Scar	Remove
4053	*Pyrus calleryana*	Pear	6	3 - Fair			Remove
4054	*Pyrus calleryana*	Pear	4	3 - Fair			Remove
4055	*Pyrus calleryana*	Pear	5,4	4 - Fair/Poor	V-shaped joint, Multi Leader, Split Risk		Remove
4056	*Pyrus calleryana*	Pear	6	3 - Fair			Remove
4057	*Pyrus calleryana*	Pear	5	3 - Fair			Remove
4058	*Celtis occidentalis*	Hackberry	8	3 - Fair			Remove
4059	*Pyrus calleryana*	Pear	7,5	3 - Fair	U-shaped joint, Double Leader		Remove
4060	*Pyrus calleryana*	Pear	6,6,5,5	4 - Fair/Poor	V-shaped joint, Multi Leader, Split Risk		Remove
4061	*Pyrus calleryana*	Pear	9	3 - Fair			Remove
4062	*Pyrus calleryana*	Pear	5	3 - Fair			Remove
4063	*Pyrus calleryana*	Pear	4	3 - Fair			Remove
4064	*Pyrus calleryana*	Pear	5	3 - Fair			Remove
4065	*Pyrus calleryana*	Pear	6	3 - Fair		Trunk Scar	Remove
4066	*Pyrus calleryana*	Pear	6	3 - Fair		Trunk Scar	Remove
4067	*Pyrus calleryana*	Pear	5	3 - Fair			Remove
4068	*Pyrus calleryana*	Pear	5,4	3 - Fair	Double Leader		Remove
4069	*Pyrus calleryana*	Pear	5,2	4 - Fair/Poor	V-shaped joint, Double Leader, Split Risk		Remove
4070	*Pyrus calleryana*	Pear	4,2,2	3 - Fair	Multi Leader		Remove
4071	*Pyrus calleryana*	Pear	4,2	4 - Fair/Poor	V-shaped joint, Double Leader, Split Risk		Remove
4072	*Pyrus calleryana*	Pear	5,3	4 - Fair/Poor	V-shaped joint, Double Leader, Split Risk		Remove
4073	*Pyrus calleryana*	Pear	5	3 - Fair			Remove
4074	*Pyrus calleryana*	Pear	5	3 - Fair			Remove
4075	*Pyrus calleryana*	Pear	10	3 - Fair			Remove
4076	*Pyrus calleryana*	Pear	6	3 - Fair			Remove
4077	*Pyrus calleryana*	Pear	8,8	3 - Fair	Double Leader		Remove
4078	*Pyrus calleryana*	Pear	8	3 - Fair			Remove
4079	*Pyrus calleryana*	Pear	5,5	3 - Fair	Double Leader		Remove
4080	*Robinia pseudoacacia*	Black Locust	8,7,6	4 - Fair/Poor	V-shaped joint, Multi Leader, Split Risk		Remove
4081	*Robinia pseudoacacia*	Black Locust	7,7	3 - Fair	Fused Leaders		Remove
4082	*Robinia pseudoacacia*	Black Locust	8,8	3 - Fair	Double Leader		Remove
4083	*Robinia pseudoacacia*	Black Locust	9,7,5	4 - Fair/Poor	V-shaped joint, Multi Leader, Split Risk		Remove
4084	*Robinia pseudoacacia*	Black Locust	9,9	4 - Fair/Poor	V-shaped joint, Double Leader, Split Risk		Remove
4085	*Pyrus calleryana*	Pear	7,5	3 - Fair	Double Leader		Remove
4086	*Pyrus calleryana*	Pear	6	3 - Fair			Remove
4087	*Pyrus calleryana*	Pear	5	3 - Fair			Remove
4088	*Pyrus calleryana*	Pear	8	3 - Fair			Remove
4089	*Pyrus calleryana*	Pear	6	4 - Fair/Poor	V-shaped joint, Double Leader, Split Risk		Remove
4090	*Pyrus calleryana*	Pear	8	3 - Fair			Remove
4091	*Pyrus calleryana*	Pear	7	3 - Fair			Remove
4092	*Pyrus calleryana*	Pear	8	3 - Fair			Remove
4093	*Pyrus calleryana*	Pear	7	3 - Fair			Remove
4094	*Pyrus calleryana*	Pear	4	3 - Fair			Remove
4095	*Pyrus calleryana*	Pear	7,5	4 - Fair/Poor	V-shaped joint, Multi Leader, Split Risk		Remove

GARY R. WEBER ASSOCIATES, INC.
LAND PLANNING
ECOLOGICAL CONSULTING
LANDSCAPE ARCHITECTURE
402 W. LIBERTY DRIVE
WHEATON, ILLINOIS 60187
PHONE: 630-668-7197
www.grwainc.com

CLIENT
M/I HOMES
2135 CITY GATE LANE, SUITE 620
NAPERVILLE, IL 60563

ENGINEER
HAEGER ENGINEERING
100 EAST STATE PARKWAY
SCHAUMBURG, IL 60173

KINGSLEY ROW

AURORA, ILLINOIS

TREE INVENTORY

REVISIONS

Know what's below. Call before you dig.

DATE 07.06.2026
PROJECT NO. MI24246
DRAWN SMR/CLE
CHECKED MNW
SHEET NO.
L1.11

XREFS:
PLOT CONFIG:

TAG N	SCIENTIFIC NAME	COMMON NAME	DBH (inches	CONDITION	STRUCTURE	HEALTH	PROPOSED ACTION
4096	*Pyrus calleryana*	Pear	5,3	4 - Fair/Poor	V-shaped joint, Double Leader, Split Risk		Remove
4097	*Pyrus calleryana*	Pear	7	3 - Fair			Remove
4098	*Pyrus calleryana*	Pear	6	3 - Fair			Remove
4099	*Pyrus calleryana*	Pear	4	3 - Fair			Remove
4100	*Pyrus calleryana*	Pear	5,4,4	4 - Fair/Poor	V-shaped joint, Double Leader, Multi Leader, Split Risk		Remove
4101	*Pyrus calleryana*	Pear	5	3 - Fair			Remove
4102	*Pyrus calleryana*	Pear	10,7,4	4 - Fair/Poor			Remove
4103	*Pyrus calleryana*	Pear	4,4,4,4	4 - Fair/Poor	V-shaped joint, Multi Leader, Split Risk		Remove
4104	*Prunus serotina*	Black Cherry	6,5	3 - Fair	U-shaped joint		Remove
4105	*Pyrus calleryana*	Pear	6,6	3 - Fair	Double Leader	Trunk Scar	Remove
4106	*Populus deltoides*	Eastern Cottonwood	8,8,4	4 - Fair/Poor	V-shaped joint, Double Leader, Split Risk		Remove
4107	*Pyrus calleryana*	Pear	5,3,4	4 - Fair/Poor	V-shaped joint, Double Leader, Split Risk		Remove
4108	*Morus alba*	White Mulberry	4	3 - Fair			Remove
4109	*Celtis occidentalis*	Hackberry	5	3 - Fair			Remove
4110	*Celtis occidentalis*	Hackberry	6	3 - Fair			Remove
4111	*Celtis occidentalis*	Hackberry	5	3 - Fair			Remove
4112	*Celtis occidentalis*	Hackberry	5	3 - Fair			Remove
4113	*Celtis occidentalis*	Hackberry	4,3	3 - Fair	Double Leader		Remove
4114	*Morus alba*	White Mulberry	4	3 - Fair			Remove
4115	*Pyrus calleryana*	Pear	5	3 - Fair			Remove
4116	*Pyrus calleryana*	Pear	8	3 - Fair			Remove
4117	*Populus deltoides*	Eastern Cottonwood	11	3 - Fair			Remove
4118	*Pyrus calleryana*	Pear	4	3 - Fair			Remove
4119	*Populus deltoides*	Eastern Cottonwood	9	3 - Fair	Lean		Remove
4120	*Populus deltoides*	Eastern Cottonwood	8	3 - Fair	Lean		Remove
4121	*Pyrus calleryana*	Pear	4,3	4 - Fair/Poor	V-shaped joint, Double Leader, Split Risk		Remove
4122	*Pyrus calleryana*	Pear	6,4,4	4 - Fair/Poor	V-shaped joint, Multi Leader, Split Risk		Remove
4123	*Populus deltoides*	Eastern Cottonwood	5	3 - Fair			Remove
4124	*Populus deltoides*	Eastern Cottonwood	9,7,6	4 - Fair/Poor	V-shaped joint, Multi Leader, Split Risk		Remove
4125	*Populus deltoides*	Eastern Cottonwood	6	3 - Fair	Lean		Remove
4126	*Populus deltoides*	Eastern Cottonwood	9	3 - Fair			Remove
4127	*Populus deltoides*	Eastern Cottonwood	6	3 - Fair	Lean		Remove
4128	*Populus deltoides*	Eastern Cottonwood	7,6,4	4 - Fair/Poor	V-shaped joint, Double Leader, Split Risk		Remove
4129	*Populus deltoides*	Eastern Cottonwood	7	3 - Fair			Remove
4130	*Populus deltoides*	Eastern Cottonwood	4,4	4 - Fair/Poor	V-shaped joint, Double Leader, Split Risk		Remove
4131	*Populus deltoides*	Eastern Cottonwood	4	3 - Fair	Lean		Remove
4132	*Populus deltoides*	Eastern Cottonwood	6	3 - Fair			Remove
4133	*Populus deltoides*	Eastern Cottonwood	4	3 - Fair			Remove
4134	*Populus deltoides*	Eastern Cottonwood	4,3,4	4 - Fair/Poor	V-shaped joint, Double Leader, Split Risk		Remove
4135	*Populus deltoides*	Eastern Cottonwood	6	3 - Fair			Remove
4136	*Populus deltoides*	Eastern Cottonwood	5,2	3 - Fair			Remove
4137	*Populus deltoides*	Eastern Cottonwood	9	3 - Fair			Remove
4138	*Populus deltoides*	Eastern Cottonwood	8,4	3 - Fair	Double Leader		Remove
4139	*Populus deltoides*	Eastern Cottonwood	7,5,4	4 - Fair/Poor	V-shaped joint, Double Leader, Split Risk		Remove
4140	*Populus deltoides*	Eastern Cottonwood	5	3 - Fair			Remove
4141	*Populus deltoides*	Eastern Cottonwood	8	3 - Fair			Remove
4142	*Populus deltoides*	Eastern Cottonwood	6	3 - Fair			Remove
4143	*Populus deltoides*	Eastern Cottonwood	15,10	3 - Fair			Remove
4144	*Populus deltoides*	Eastern Cottonwood	8,7	4 - Fair/Poor	V-shaped joint, Double Leader, Split Risk		Remove
4145	*Pyrus calleryana*	Pear	8,6	4 - Fair/Poor	V-shaped joint, Multi Leader, Split Risk		Remove
4146	*Populus deltoides*	Eastern Cottonwood	7	3 - Fair			Remove
4147	*Populus deltoides*	Eastern Cottonwood	6	3 - Fair			Remove
4148	*Populus deltoides*	Eastern Cottonwood	5	3 - Fair			Remove
4149	*Populus deltoides*	Eastern Cottonwood	7	3 - Fair			Remove
4150	*Populus deltoides*	Eastern Cottonwood	6,4	3 - Fair			Remove
4151	*Populus deltoides*	Eastern Cottonwood	6	3 - Fair			Remove
4152	*Populus deltoides*	Eastern Cottonwood	7,6,4	4 - Fair/Poor	V-shaped joint, Double Leader, Split Risk		Remove
4153	*Populus deltoides*	Eastern Cottonwood	4	3 - Fair	Lean		Remove
4154	*Populus deltoides*	Eastern Cottonwood	7	3 - Fair			Remove
4155	*Populus deltoides*	Eastern Cottonwood	5	3 - Fair			Remove
4156	*Populus deltoides*	Eastern Cottonwood	6	3 - Fair			Remove
4157	*Populus deltoides*	Eastern Cottonwood	7	3 - Fair			Remove
4158	*Populus deltoides*	Eastern Cottonwood	5	3 - Fair			Remove
4159	*Populus deltoides*	Eastern Cottonwood	4	3 - Fair			Remove
4160	*Populus deltoides*	Eastern Cottonwood	4	3 - Fair			Remove
4161	*Populus deltoides*	Eastern Cottonwood	5,5	3 - Fair	Double Leader		Remove
4162	*Populus deltoides*	Eastern Cottonwood	5	3 - Fair			Remove
4163	*Populus deltoides*	Eastern Cottonwood	6	3 - Fair			Remove
4164	*Populus deltoides*	Eastern Cottonwood	6	3 - Fair			Remove
4165	*Populus deltoides*	Eastern Cottonwood	5,5	3 - Fair			Remove
4166	*Populus deltoides*	Eastern Cottonwood	5	3 - Fair			Remove
4167	*Populus deltoides*	Eastern Cottonwood	4	3 - Fair			Remove
4168	*Populus deltoides*	Eastern Cottonwood	5,2	4 - Fair/Poor	V-shaped joint, Double Leader, Split Risk		Remove
4169	*Populus deltoides*	Eastern Cottonwood	9	3 - Fair			Remove
4170	*Populus deltoides*	Eastern Cottonwood	8	3 - Fair			Remove
4171	*Populus deltoides*	Eastern Cottonwood	6,2	3 - Fair	V-shaped joint, Double Leader		Remove
4172	*Populus deltoides*	Eastern Cottonwood	4	3 - Fair			Remove
4173	*Populus deltoides*	Eastern Cottonwood	4	3 - Fair			Remove
4174	*Populus deltoides*	Eastern Cottonwood	4	3 - Fair			Remove
4175	*Populus deltoides*	Eastern Cottonwood	6	3 - Fair			Remove
4176	*Populus deltoides*	Eastern Cottonwood	6,2	3 - Fair	V-shaped joint, Double Leader		Remove
4177	*Celtis occidentalis*	Hackberry	4,2,2,2	3 - Fair	Multi Leader		Remove
4178	*Pyrus calleryana*	Pear	4,3,2,2	4 - Fair/Poor	V-shaped joint, Multi Leader, Split Risk		Remove
4179	*Morus alba*	White Mulberry	10,6,6,4	4 - Fair/Poor	V-shaped joint, Multi Leader, Split Risk	20% dead wood	Remove
4180	*Celtis occidentalis*	Hackberry	5,2	4 - Fair/Poor	V-shaped joint, Double Leader, Split Risk		Remove
4181	*Populus deltoides*	Eastern Cottonwood	14,12,12	4 - Fair/Poor	V-shaped joint, Multi Leader, Split Risk		Remove
4182	*Populus deltoides*	Eastern Cottonwood	11	3 - Fair			Remove
4183	*Populus deltoides*	Eastern Cottonwood	11	3 - Fair			Remove
4184	*Populus deltoides*	Eastern Cottonwood	10	3 - Fair			Remove
4185	*Populus deltoides*	Eastern Cottonwood	5	3 - Fair			Remove
4186	*Populus deltoides*	Eastern Cottonwood	9,9	4 - Fair/Poor	V-shaped joint, Double Leader, Split Risk		Remove
4187	*Populus deltoides*	Eastern Cottonwood	8	3 - Fair			Remove
4188	*Populus deltoides*	Eastern Cottonwood	6	3 - Fair	Lean		Remove
4189	*Populus deltoides*	Eastern Cottonwood	6	3 - Fair			Remove
4190	*Populus deltoides*	Eastern Cottonwood	6	3 - Fair			Remove
4191	*Populus deltoides*	Eastern Cottonwood	7	3 - Fair			Remove
4192	*Populus deltoides*	Eastern Cottonwood	12	3 - Fair			Remove
4193	*Populus deltoides*	Eastern Cottonwood	5	3 - Fair			Remove
4194	*Populus deltoides*	Eastern Cottonwood	5	3 - Fair			Remove
4195	*Salix nigra*	Black Willow	7,6	4 - Fair/Poor	V-shaped joint, Double Leader, Split Risk, Strong lean		Remove
4196	*Populus deltoides*	Eastern Cottonwood	8	3 - Fair			Remove
4197	*Populus deltoides*	Eastern Cottonwood	7	3 - Fair			Remove
4198	*Populus deltoides*	Eastern Cottonwood	4	3 - Fair			Remove
4199	*Populus deltoides*	Eastern Cottonwood	6	3 - Fair			Remove
4200	*Populus deltoides*	Eastern Cottonwood	5	3 - Fair			Remove
4201	*Populus deltoides*	Eastern Cottonwood	7	3 - Fair			Remove
4202	*Populus deltoides*	Eastern Cottonwood	4	3 - Fair			Remove
4203	*Populus deltoides*	Eastern Cottonwood	6	3 - Fair			Remove
4204	*Populus deltoides*	Eastern Cottonwood	4	3 - Fair			Remove
4205	*Populus deltoides*	Eastern Cottonwood	5	3 - Fair			Remove
4206	*Populus deltoides*	Eastern Cottonwood	8	3 - Fair			Remove
4207	*Populus deltoides*	Eastern Cottonwood	6	3 - Fair	Lean		Remove
4208	*Populus deltoides*	Eastern Cottonwood	4,4	4 - Fair/Poor	V-shaped joint, Multi Leader, Split Risk		Remove
4209	*Salix nigra*	Black Willow	8	3 - Fair			Remove
4210	*Populus deltoides*	Eastern Cottonwood	6,6	4 - Fair/Poor	V-shaped joint, Double Leader, Split Risk		Remove
4211	*Populus deltoides*	Eastern Cottonwood	5	3 - Fair			Remove
4212	*Populus deltoides*	Eastern Cottonwood	5	3 - Fair			Remove
4213	*Salix nigra*	Black Willow	4	3 - Fair	Lean		Remove
4214	*Populus deltoides*	Eastern Cottonwood	8	3 - Fair			Remove
4215	*Populus deltoides*	Eastern Cottonwood	6	3 - Fair			Remove
4216	*Populus deltoides*	Eastern Cottonwood	4	3 - Fair			Remove
4217	*Populus deltoides*	Eastern Cottonwood	8	3 - Fair			Remove
4218	*Populus deltoides*	Eastern Cottonwood	8	3 - Fair			Remove
4219	*Populus deltoides*	Eastern Cottonwood	4	3 - Fair			Remove
4220	*Populus deltoides*	Eastern Cottonwood	6	3 - Fair			Remove
4221	*Populus deltoides*	Eastern Cottonwood	8,7	3 - Fair, 4 - Fair/P	V-shaped joint, Double Leader, Split Risk		Remove
4222	*Populus deltoides*	Eastern Cottonwood	5	3 - Fair			Remove
4223	*Populus deltoides*	Eastern Cottonwood	9	3 - Fair			Remove
4224	*Populus deltoides*	Eastern Cottonwood	6	3 - Fair			Remove
4225	*Morus alba*	White Mulberry	13,6,3	4 - Fair/Poor	V-shaped joint, Multi Leader, Split Risk, Crown Lean		Remove
4226	*Populus deltoides*	Eastern Cottonwood	6	3 - Fair			Remove - parkway
4227	*Pyrus calleryana*	Pear	4	3 - Fair			Remove
4228	*Populus deltoides*	Eastern Cottonwood	5,3	3 - Fair	Double Leader		Remove
4229	*Populus deltoides*	Eastern Cottonwood	6	3 - Fair			Remove
4230	*Populus deltoides*	Eastern Cottonwood	6	3 - Fair			Remove
4231	*Populus deltoides*	Eastern Cottonwood	6	3 - Fair			Remove
4232	*Populus deltoides*	Eastern Cottonwood	5	3 - Fair			Remove
4233	*Populus deltoides*	Eastern Cottonwood	8	3 - Fair			Remove
4234	*Populus deltoides*	Eastern Cottonwood	4	3 - Fair			Remove
4235	*Populus deltoides*	Eastern Cottonwood	7	3 - Fair			Remove
4236	*Populus deltoides*	Eastern Cottonwood	6,6	3 - Fair	Double Leader		Remove
4237	*Populus deltoides*	Eastern Cottonwood	4	3 - Fair			Remove
4238	*Populus deltoides*	Eastern Cottonwood	4	3 - Fair			Remove
4239	*Populus deltoides*	Eastern Cottonwood	5	3 - Fair			Remove
4240	*Populus deltoides*	Eastern Cottonwood	5	3 - Fair			Remove
4241	*Populus deltoides*	Eastern Cottonwood	7	3 - Fair			Remove
4242	*Populus deltoides*	Eastern Cottonwood	4	3 - Fair	Lean		Remove
4243	*Populus deltoides*	Eastern Cottonwood	6	3 - Fair	Lean		Remove
4244	*Populus deltoides*	Eastern Cottonwood	5	3 - Fair			Remove
4245	*Populus deltoides*	Eastern Cottonwood	5	3 - Fair			Remove
4246	*Populus deltoides*	Eastern Cottonwood	5	3 - Fair	Lean		Remove
4247	*Populus deltoides*	Eastern Cottonwood	4	3 - Fair			Remove
4248	*Populus deltoides*	Eastern Cottonwood	5	3 - Fair			Remove
4249	*Populus deltoides*	Eastern Cottonwood	4	3 - Fair			Remove
4250	*Populus deltoides*	Eastern Cottonwood	6	3 - Fair			Remove
4251	*Populus deltoides*	Eastern Cottonwood	6	3 - Fair			Remove
4252	*Populus deltoides*	Eastern Cottonwood	7	3 - Fair			Remove
4253	*Populus deltoides*	Eastern Cottonwood	5	3 - Fair			Remove
4254	*Populus deltoides*	Eastern Cottonwood	6	3 - Fair			Remove
4255	*Populus deltoides*	Eastern Cottonwood	6	3 - Fair			Remove
4256	*Populus deltoides*	Eastern Cottonwood	6	3 - Fair	Lean		Remove
4257	*Salix nigra*	Black Willow	5,5	4 - Fair/Poor	V-shaped joint, Double Leader, Split Risk		Remove
4258	*Populus deltoides*	Eastern Cottonwood	5	3 - Fair			Remove
4259	*Populus deltoides*	Eastern Cottonwood	5	3 - Fair			Remove
4260	*Populus deltoides*	Eastern Cottonwood	5	3 - Fair			Remove
4261	*Populus deltoides*	Eastern Cottonwood	4,3	3 - Fair	Double Leader		Remove
4262	*Populus deltoides*	Eastern Cottonwood	7,3	3 - Fair	Double Leader		Remove
4263	*Populus deltoides*	Eastern Cottonwood	5	3 - Fair			Remove
4264	*Populus deltoides*	Eastern Cottonwood	4	3 - Fair			Remove
4265	*Populus deltoides*	Eastern Cottonwood	5	3 - Fair			Remove
4266	*Populus deltoides*	Eastern Cottonwood	6	3 - Fair			Remove
4267	*Populus deltoides*	Eastern Cottonwood	6	3 - Fair			Remove
4268	*Salix nigra*	Black Willow	4	3 - Fair	Lean		Remove
4269	*Populus deltoides*	Eastern Cottonwood	11	3 - Fair			Remove
4270	*Acer negundo*	Box Elder	4	3 - Fair			Remove
4271	*Populus deltoides*	Eastern Cottonwood	4,3	4 - Fair/Poor	V-shaped joint, Multi Leader, Split Risk		Remove
4272	*Populus deltoides*	Eastern Cottonwood	5	3 - Fair			Remove
4273	*Populus deltoides*	Eastern Cottonwood	6	3 - Fair			Remove
4274	*Populus deltoides*	Eastern Cottonwood	6	3 - Fair			Remove
4275	*Salix nigra*	Black Willow	5	3 - Fair	Lean		Remove
4276	*Populus deltoides*	Eastern Cottonwood	7	3 - Fair	Lean		Remove
4277	*Populus deltoides*	Eastern Cottonwood	7	3 - Fair			Remove
4278	*Populus deltoides*	Eastern Cottonwood	6	3 - Fair			Remove
4279	*Populus deltoides*	Eastern Cottonwood	7	3 - Fair			Remove
4280	*Populus deltoides*	Eastern Cottonwood	6	3 - Fair			Remove
4281	*Salix nigra*	Black Willow	5	3 - Fair			Remove
4282	*Salix nigra*	Black Willow	5,3	4 - Fair/Poor	V-shaped joint, Multi Leader, Split Risk		Remove
4283	*Salix nigra*	Black Willow	5	3 - Fair	Lean		Remove
4284	*Populus deltoides*	Eastern Cottonwood	7	3 - Fair			Remove
4285	*Populus deltoides*	Eastern Cottonwood	5	3 - Fair			Remove
4286	*Populus deltoides*	Eastern Cottonwood	4	3 - Fair			Remove
4287	*Populus deltoides*	Eastern Cottonwood	5	3 - Fair			Remove
4288	*Populus deltoides*	Eastern Cottonwood	7	3 - Fair			Remove
4289	*Populus deltoides*	Eastern Cottonwood	6	3 - Fair			Remove
4290	*Populus deltoides*	Eastern Cottonwood	6	3 - Fair			Remove
4291	*Populus deltoides*	Eastern Cottonwood	6	3 - Fair			Remove
4292	*Populus deltoides*	Eastern Cottonwood	5	3 - Fair			Remove
4293	*Populus deltoides*	Eastern Cottonwood	6	3 - Fair			Remove
4294	*Populus deltoides*	Eastern Cottonwood	5,4	4 - Fair/Poor	V-shaped joint, Multi Leader, Split Risk		Remove
4295	*Populus deltoides*	Eastern Cottonwood	5,3	4 - Fair/Poor	V-shaped joint, Double Leader, Split Risk		Remove
4296	*Populus deltoides*	Eastern Cottonwood	8	3 - Fair			Remove
4297	*Populus deltoides*	Eastern Cottonwood	5,3	3 - Fair	Double Leader		Remove
4298	*Populus deltoides*	Eastern Cottonwood	5	3 - Fair	Crown Lean		Remove
4299	*Populus deltoides*	Eastern Cottonwood	6	3 - Fair			Remove
4300	*Populus deltoides*	Eastern Cottonwood	5	3 - Fair			Remove
4301	*Populus deltoides*	Eastern Cottonwood	4,3	4 - Fair/Poor	V-shaped joint, Multi Leader, Split Risk		Remove
4302	*Populus deltoides*	Eastern Cottonwood	6	3 - Fair			Remove
4303	*Populus deltoides*	Eastern Cottonwood	8	3 - Fair			Remove
4304	*Populus deltoides*	Eastern Cottonwood	5	3 - Fair			Remove
4305	*Populus deltoides*	Eastern Cottonwood	4	3 - Fair			Remove
4306	*Populus deltoides*	Eastern Cottonwood	8	3 - Fair			Remove
4307	*Salix nigra*	Black Willow	4,4,2	3 - Fair	Multi Leader, Lean		Remove
4308	*Populus deltoides*	Eastern Cottonwood	5,5	3 - Fair	Double Leader		Remove
4309	*Populus deltoides*	Eastern Cottonwood	4	3 - Fair			Remove
4310	*Salix nigra*	Black Willow	6,3	4 - Fair/Poor	V-shaped joint, Multi Leader, Split Risk	30% dead wood	Remove
4311	*Salix nigra*	Black Willow	7,4,4	4 - Fair/Poor	V-shaped joint, Multi Leader, Split Risk, Lean		Remove
4312	*Populus deltoides*	Eastern Cottonwood	4,2	3 - Fair	U-shaped joint, Double Leader		Remove
4313	*Populus deltoides*	Eastern Cottonwood	6	3 - Fair	Lean		Remove
4314	*Morus alba*	White Mulberry	4	3 - Fair			Remove
4315	*Morus alba*	White Mulberry	4,3	3 - Fair	Double Leader		Remove - parkway
4316	*Celtis occidentalis*	Hackberry	5	3 - Fair			Remove - parkway
4317	*Morus alba*	White Mulberry	6,4,2,2	4 - Fair/Poor	V-shaped joint, Multi Leader, Split Risk		Preserve - parkway
4318	*Morus alba*	White Mulberry	8,8,7,6,3,3	4 - Fair/Poor	V-shaped joint, Multi Leader, Split Risk, Crowded	Trunk Scar	Remove - parkway
4319	*Pyrus calleryana*	Pear	6,4,3	4 - Fair/Poor	V-shaped joint, Multi Leader, Split Risk		Remove
4320	*Populus deltoides*	Eastern Cottonwood	6,5,3	4 - Fair/Poor	V-shaped joint, Multi Leader, Split Risk		Remove
4321	*Salix nigra*	Black Willow	6,6,5,5,5,4,4,4,4,4	5 - Poor	V-shaped joint, Multi Leader, Split Risk		Remove

GARY R. WEBER ASSOCIATES, INC.
LAND PLANNING
ECOLOGICAL CONSULTING
LANDSCAPE ARCHITECTURE
402 W. LIBERTY DRIVE
WHEATON, ILLINOIS 60187
PHONE: 630-668-7197
www.grwainc.com

CLIENT
M/I HOMES
2135 CITY GATE LANE, SUITE 620
NAPERVILLE, IL 60563

ENGINEER
HAEGER ENGINEERING
100 EAST STATE PARKWAY
SCHAUMBURG, IL 60173

KINGSLEY ROW
AURORA, ILLINOIS

TREE INVENTORY

REVISIONS

DATE 07.06.2026
PROJECT NO. MI24246
DRAWN SMR/CLE
CHECKED MNW
SHEET NO.
L1.12

Know what's below. Call before you dig.

XREFS:
PLOT CONFIG: