ADDRESS PLAT WEST AURORA PLAZA SBUDIVISION LOT 2

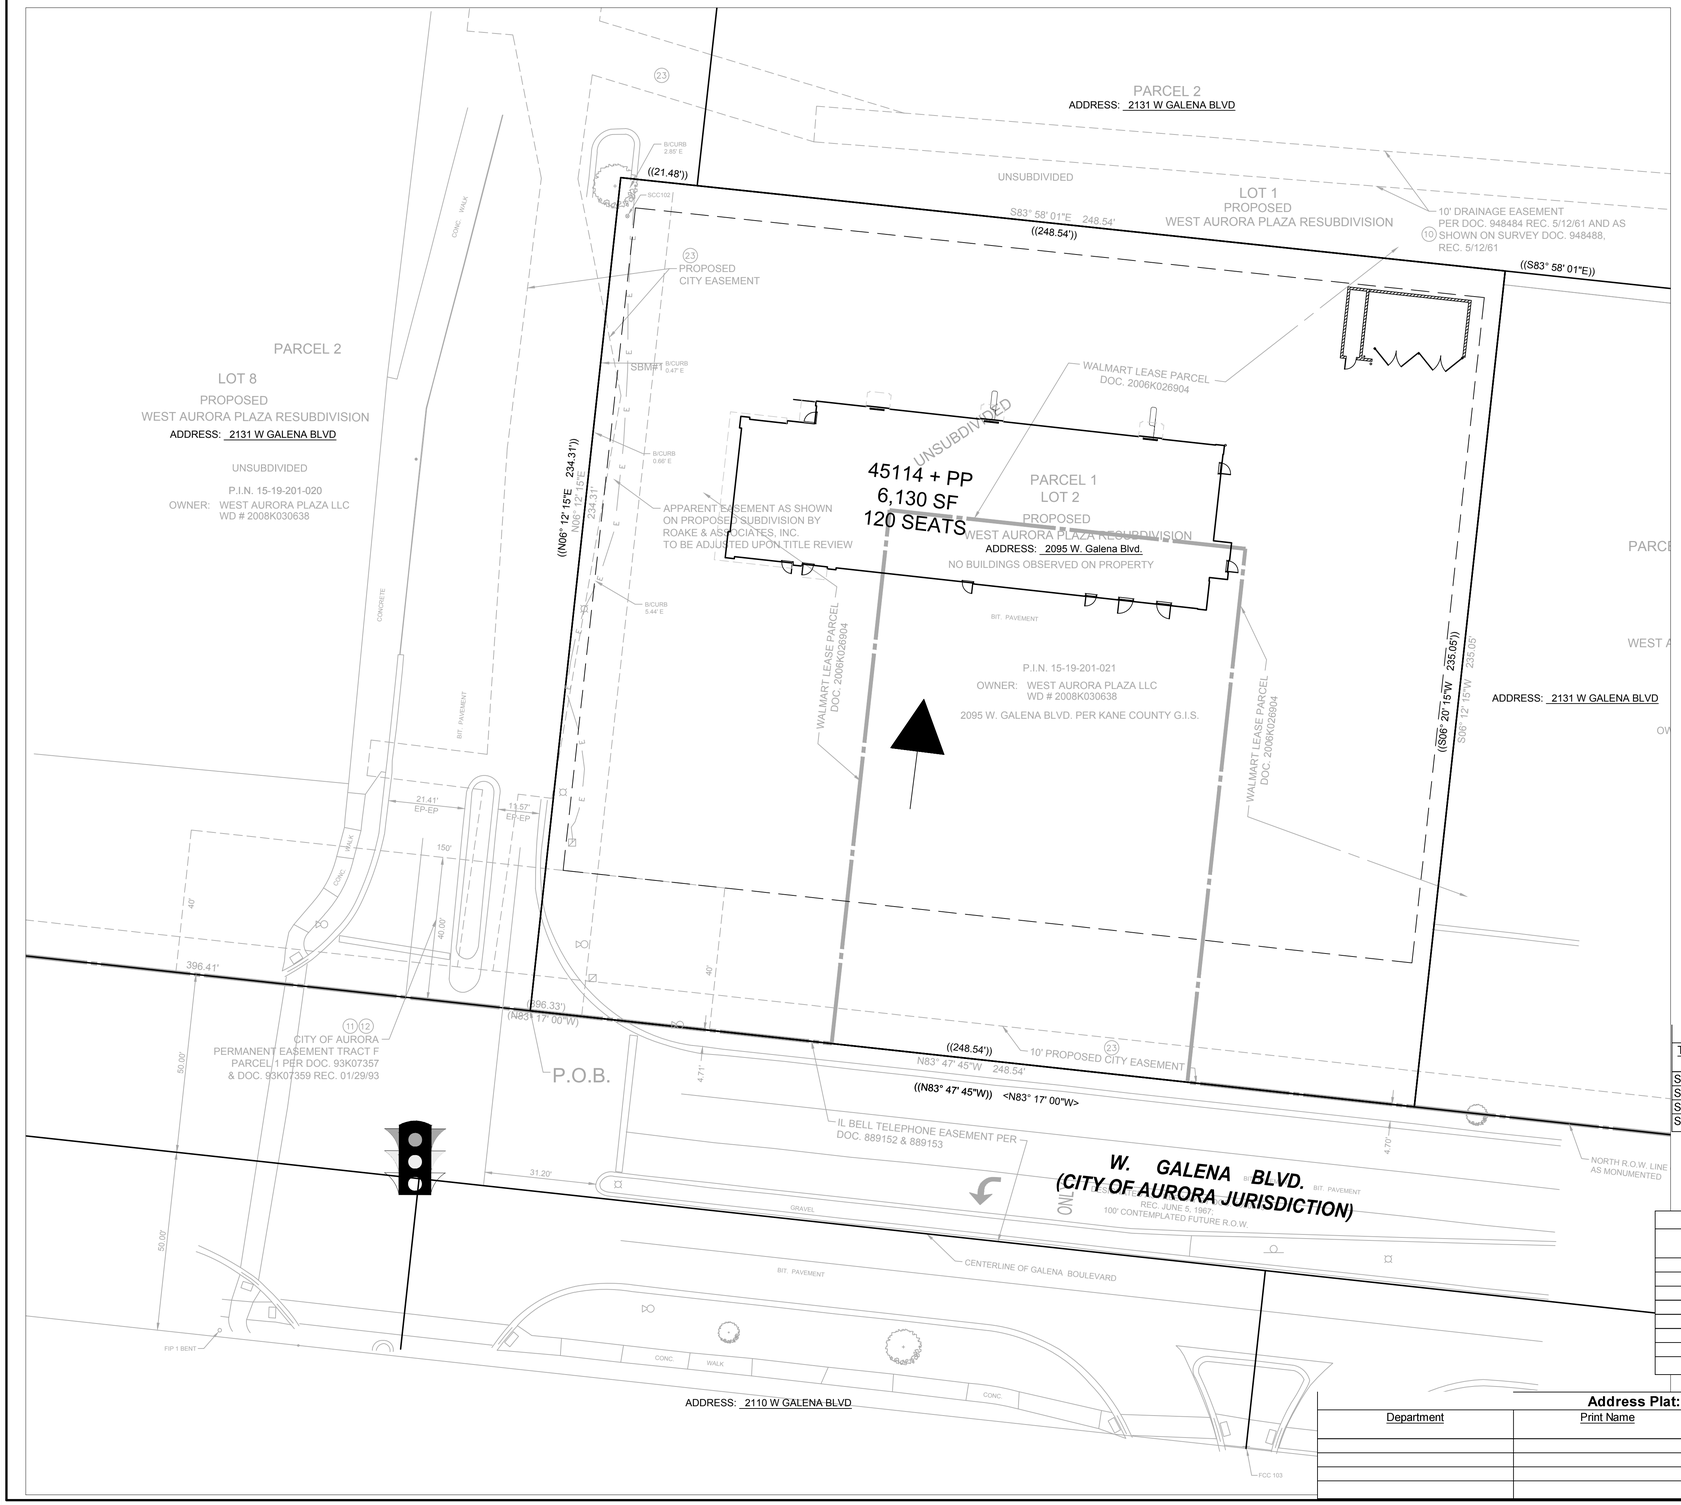

OWNER OF RECORD
Cloverleaf
666 Dundee Road, Suite 901
Northbrook, IL 60062
Telephone: 847 272 3300
Contact: Ross Cosyns

DEVELOPER
McDonald's USA, LLC
711 Jorie Boulevard, Third Floor
Oak Brook, Illinois 60523
630 750 4371
Contact: Al Daniels

ENGINEER
V3 Companies
7325 Janes Avenue
Woodridge, Illinois 60517
630 724 9200
Project Manager: Andrew Uttan, P.E., LEED AP
Project Engineer: Dustin Priebe

Development Data Table: New Street Detail

Temporary Street Designation	Street Name	Designation (i.e. Street, Lane, Court etc.)	Address Range
Street A			
Street B			
Street C			
Street D			

Development Data Table: Existing Street Detail

Existing Street Name	Designation (i.e. Street, Lane, Court etc.)	Proposed Address Range

Address Plat: Signature Block

Department	Print Name	Signature	Date

GRAPHIC SCALE
20 10 0 20
1" = 20'

REV	DATE	DESCRIPTION	BY
----	----	----	----

PREPARED BY:
V3 Companies
7325 Janes Avenue
Woodridge, IL 60517
630.724.9200 phone
630.724.9202 fax
www.v3co.com
Visio. Verteres. Virtute...The Vision to Transform with Excellence

PREPARED FOR:
McDonald's USA, LLC

These drawings and specifications are the confidential and proprietary property of McDonald's USA, LLC and shall not be copied or reproduced without written authorization. The contract documents were prepared for use on this specific site in conjunction with this project and are not suitable for use on a different site or at a later time. Use of these drawings for reference or example on another project requires the service of properly licensed architects and engineers. Revisions of the contract documents for reuse on another project is not authorized.

DRAWN BY: MSG
STD ISSUE DATE: 05-31-18
REVIEWED BY: AMU
DATE ISSUED: 06-15-2018

TITLE: ADDRESS PLAT WEST AURORA PLAZA SBUDIVISION LOT 2
DESCRIPTION: MCDONALD'S - AURORA, IL
SITE ID: 012-2695
SITE ADDRESS: 2095 W. GALENA BOULEVARD

SHEET NO. 012-2695
C-10.0
ADDRESS PLAT WEST AURORA PLAZA SBUDIVISION LOT 2

06240.139 - ADDRESS PLAT WEST AURORA PLAZA SBUDIVISION LOT 2

ADDRESS PLAT.DWG - 7/27/2018 2:40: PM