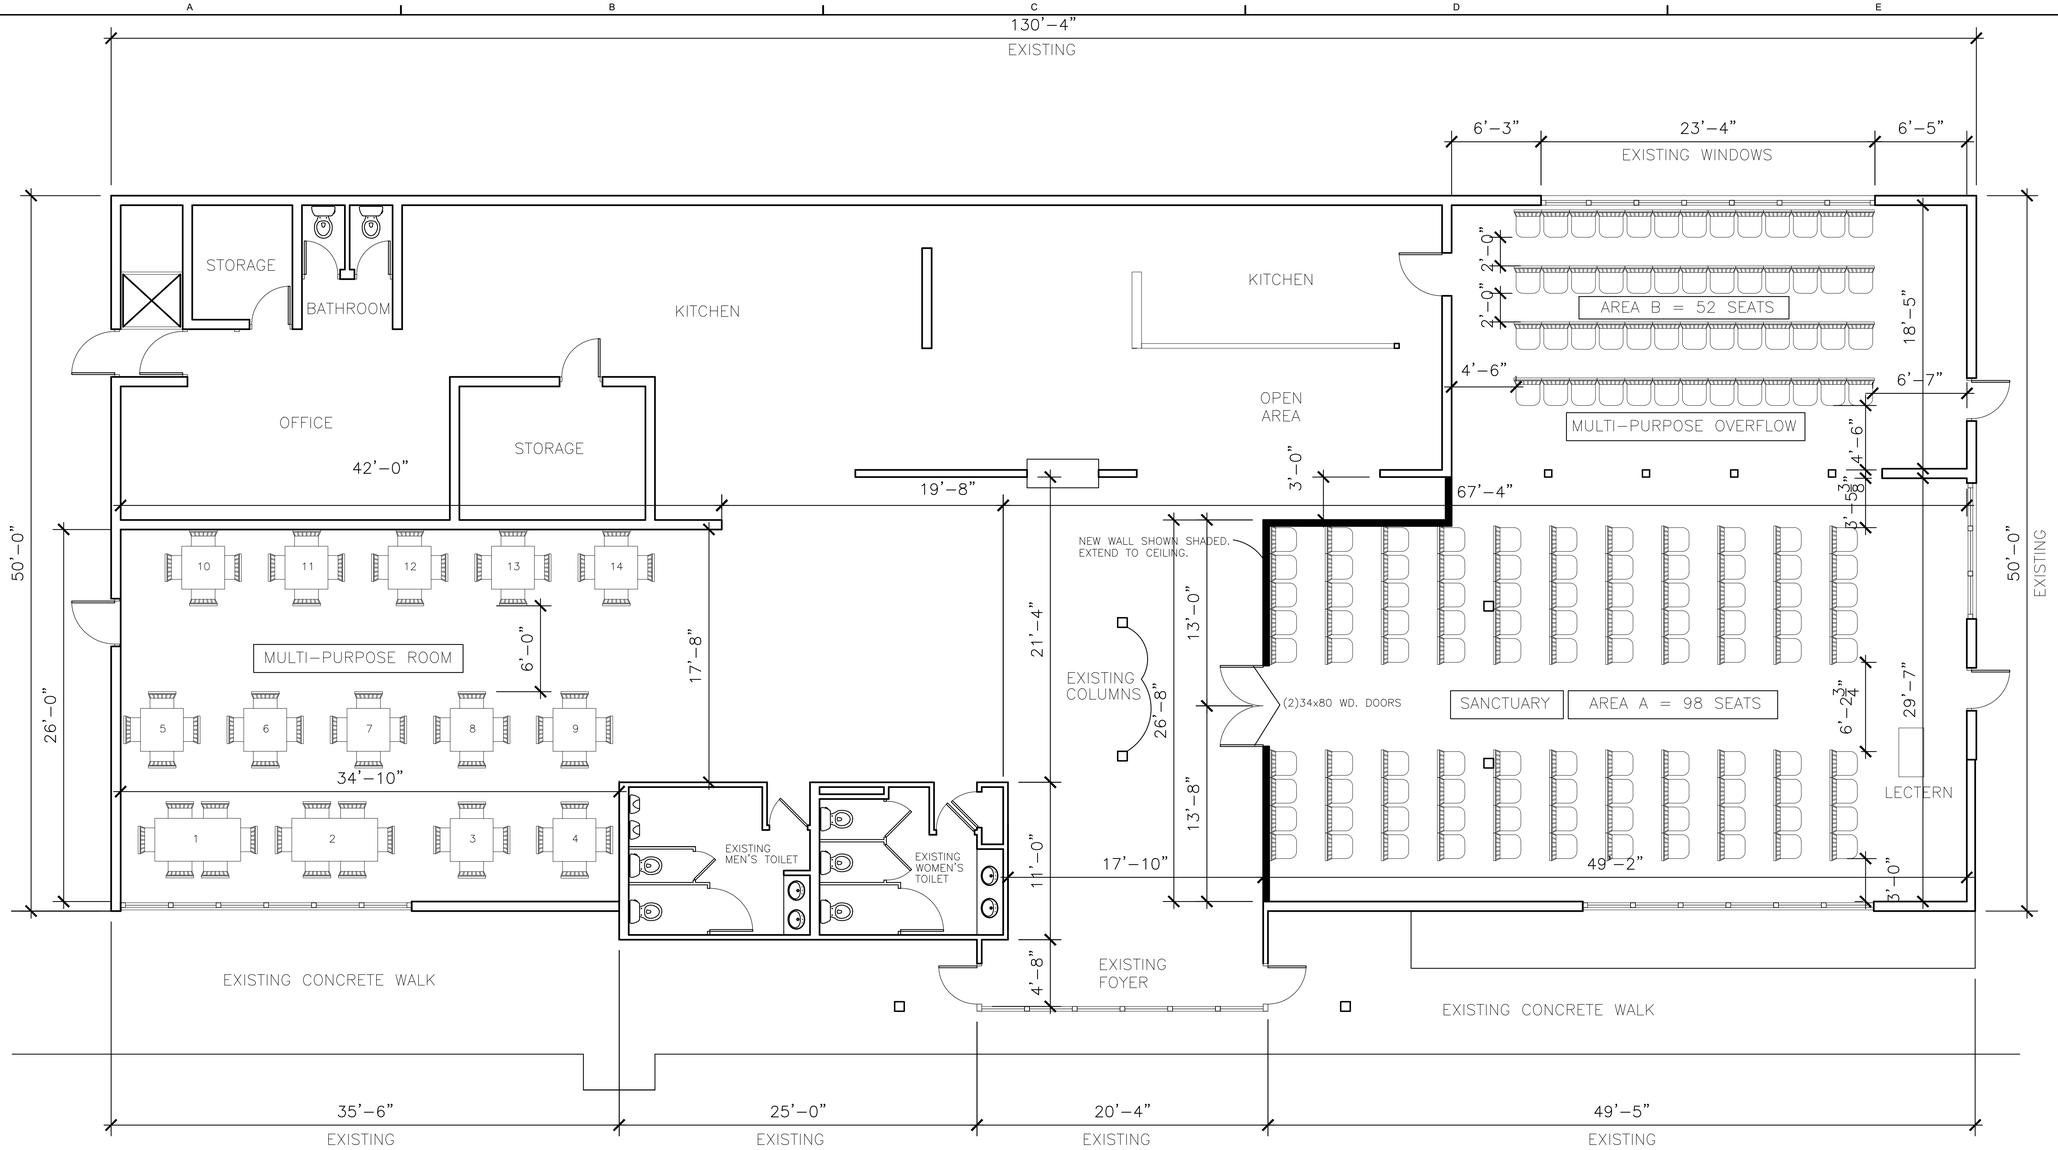

BUILDING AREA = 6,707 S.F.

1 FLOOR PLAN
SCALE 1/60"=1'-0"

N

0' 30' 60' 120' 180'
1'=60'

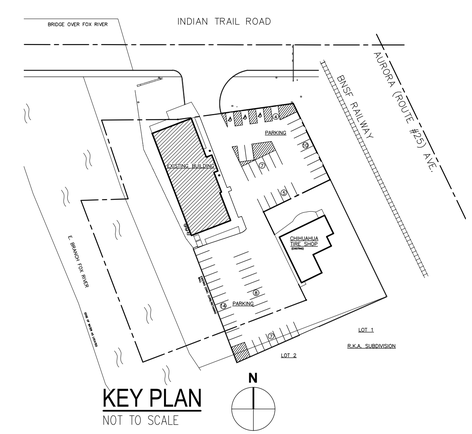

KEY PLAN
NOT TO SCALE

FINAL PLAN FOR LIGHTHOUSE WORSHIP CENTER

170 E. INDIAN TRAIL
AURORA, ILLINOIS

PETITIONER

TOUSSAINT SMITH
LIGHTHOUSE WORSHIP CENTER
tou828@gmail.com

CONTRACTOR SHALL BE RESPONSIBLE FOR REVIEWING ALL PLANS AND SPECIFICATIONS, VERIFYING ALL EXISTING CONDITIONS PRIOR TO PROCEEDING WITH CONSTRUCTION, AND NOTIFY ARCHITECT IMMEDIATELY OF ANY DISCREPANCIES OR CONFLICTS.

CONTRACTOR IS RESPONSIBLE FOR DESIGN AND INSTALLATION OF PROPERLY SIZED AND LOADED SYSTEMS, SUBMIT SHOP DRAWINGS TO ARCHITECT FOR APPROVAL ON CONFORMITY TO ARCHITECTURAL DESIGN INTENT.

NO.	ISSUED FOR	DATE

#9 Design, LLC
135 S. Palmer Drive, Suite 200
Elmhurst, Illinois 60126
Tel: 630-279-9990

SHEET TITLE:
FLOOR PLAN

DRAWN BY:
APPROVED BY:
PROJECT NO: –
FILE NAME:
SCALE: AS ''NOTED
DATE: XX/XX/XX
SHEET NO: A0.3