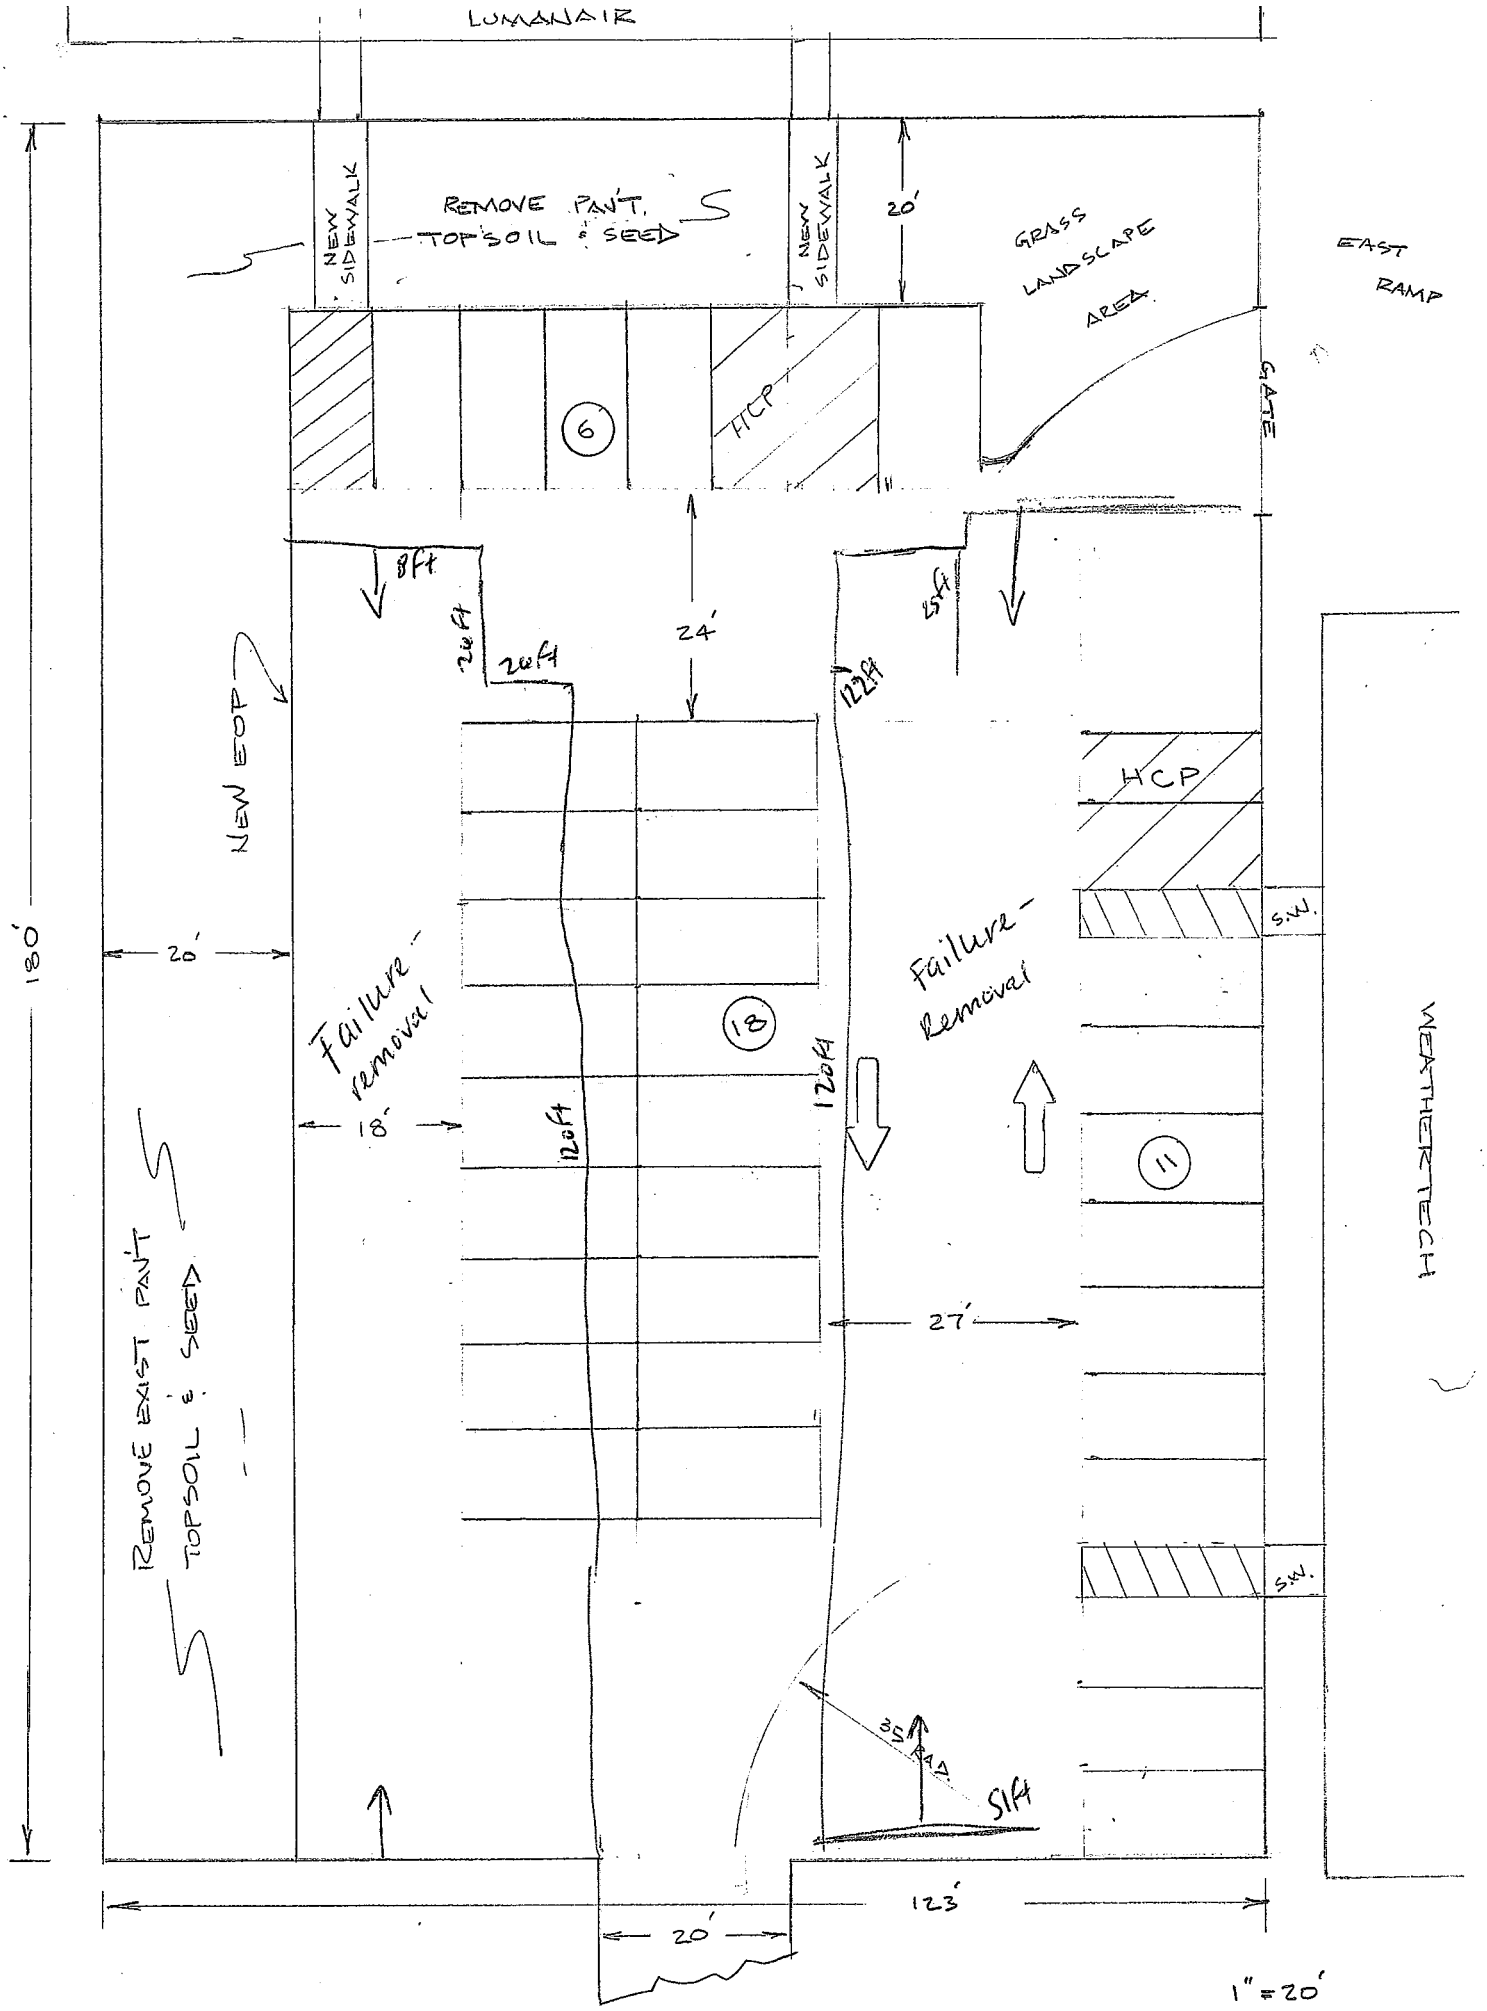
LUMANAIR
NEW SIDEWALK
REMOVE PAVT.
TOPSOIL & SEED
NEW SIDEWALK
20'
GRASS LANDSCAPE AREA
EAST RAMP
GATE
6
HCP
8ft
20ft
20ft
24'
12ft
8ft
NEW EOP
HCP
S.W.
180'
20'
Failure - removal
18
Failure - Removal
18'
12ft
12ft
11
WEATHERTECH
27'
REMOVE EXIST PAVT
TOPSOIL & SEED
S.W.
35 RAD
51ft
123'
20'
1" = 20'