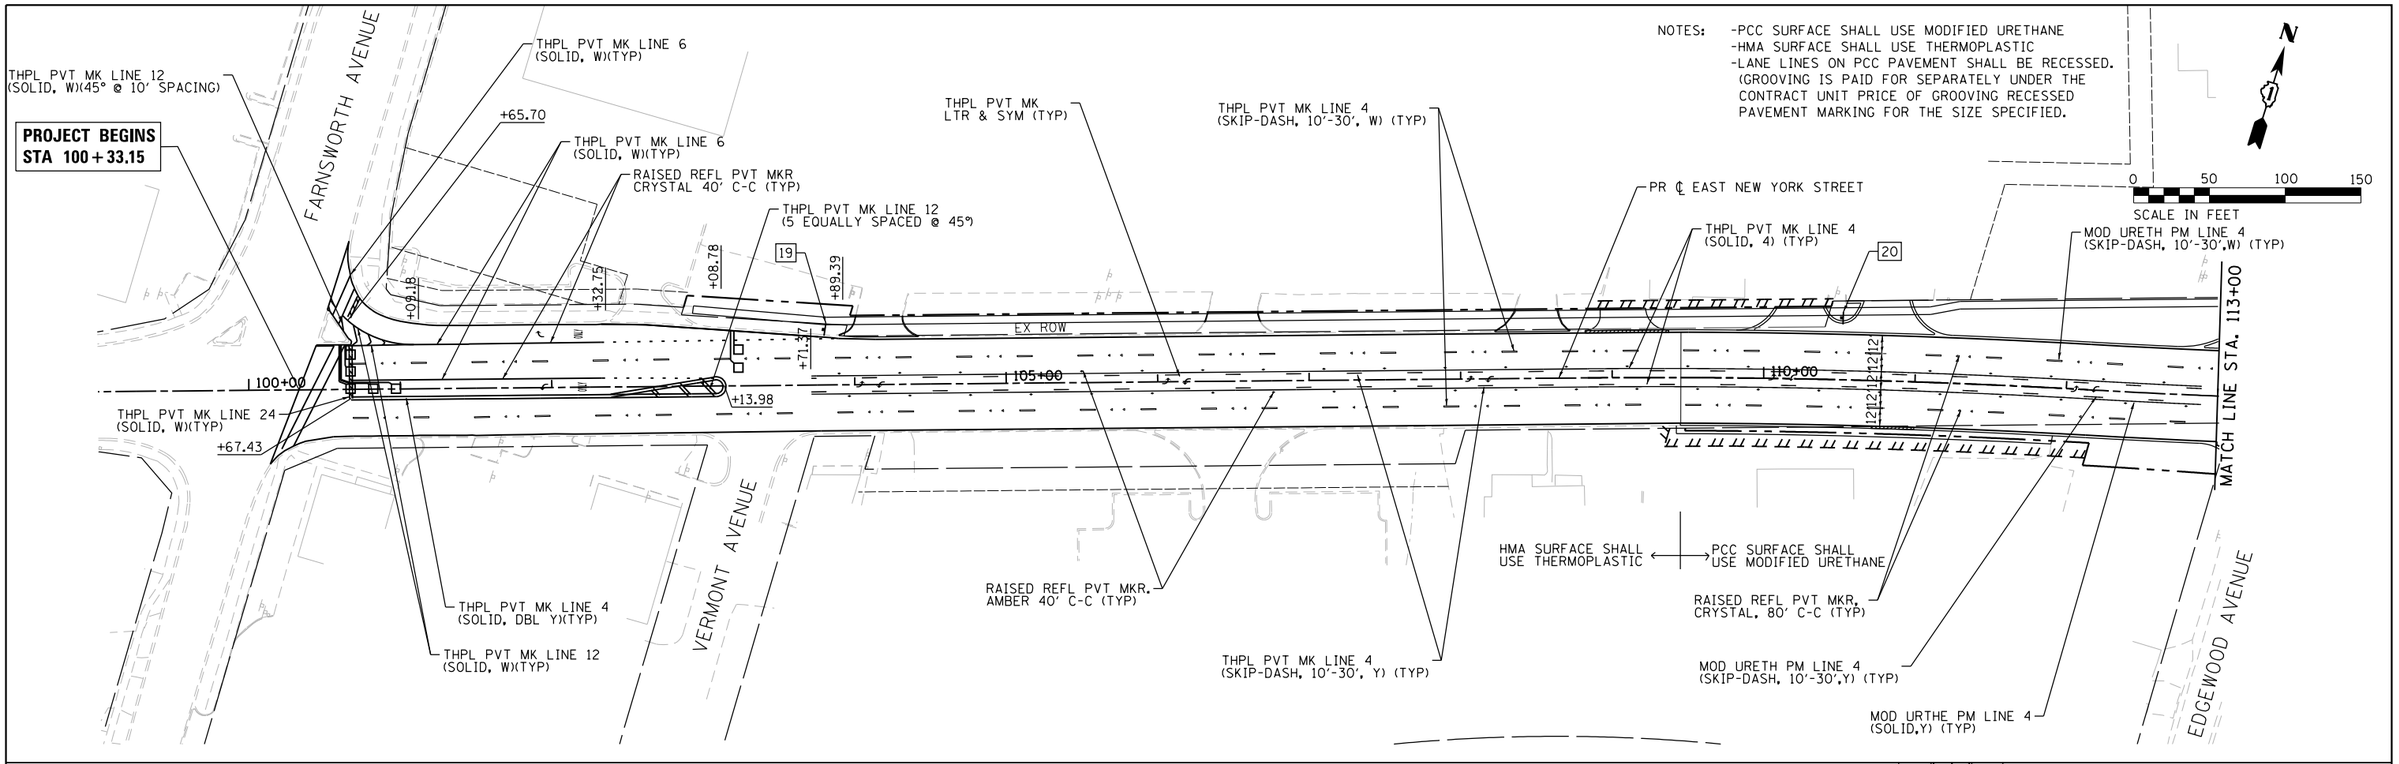

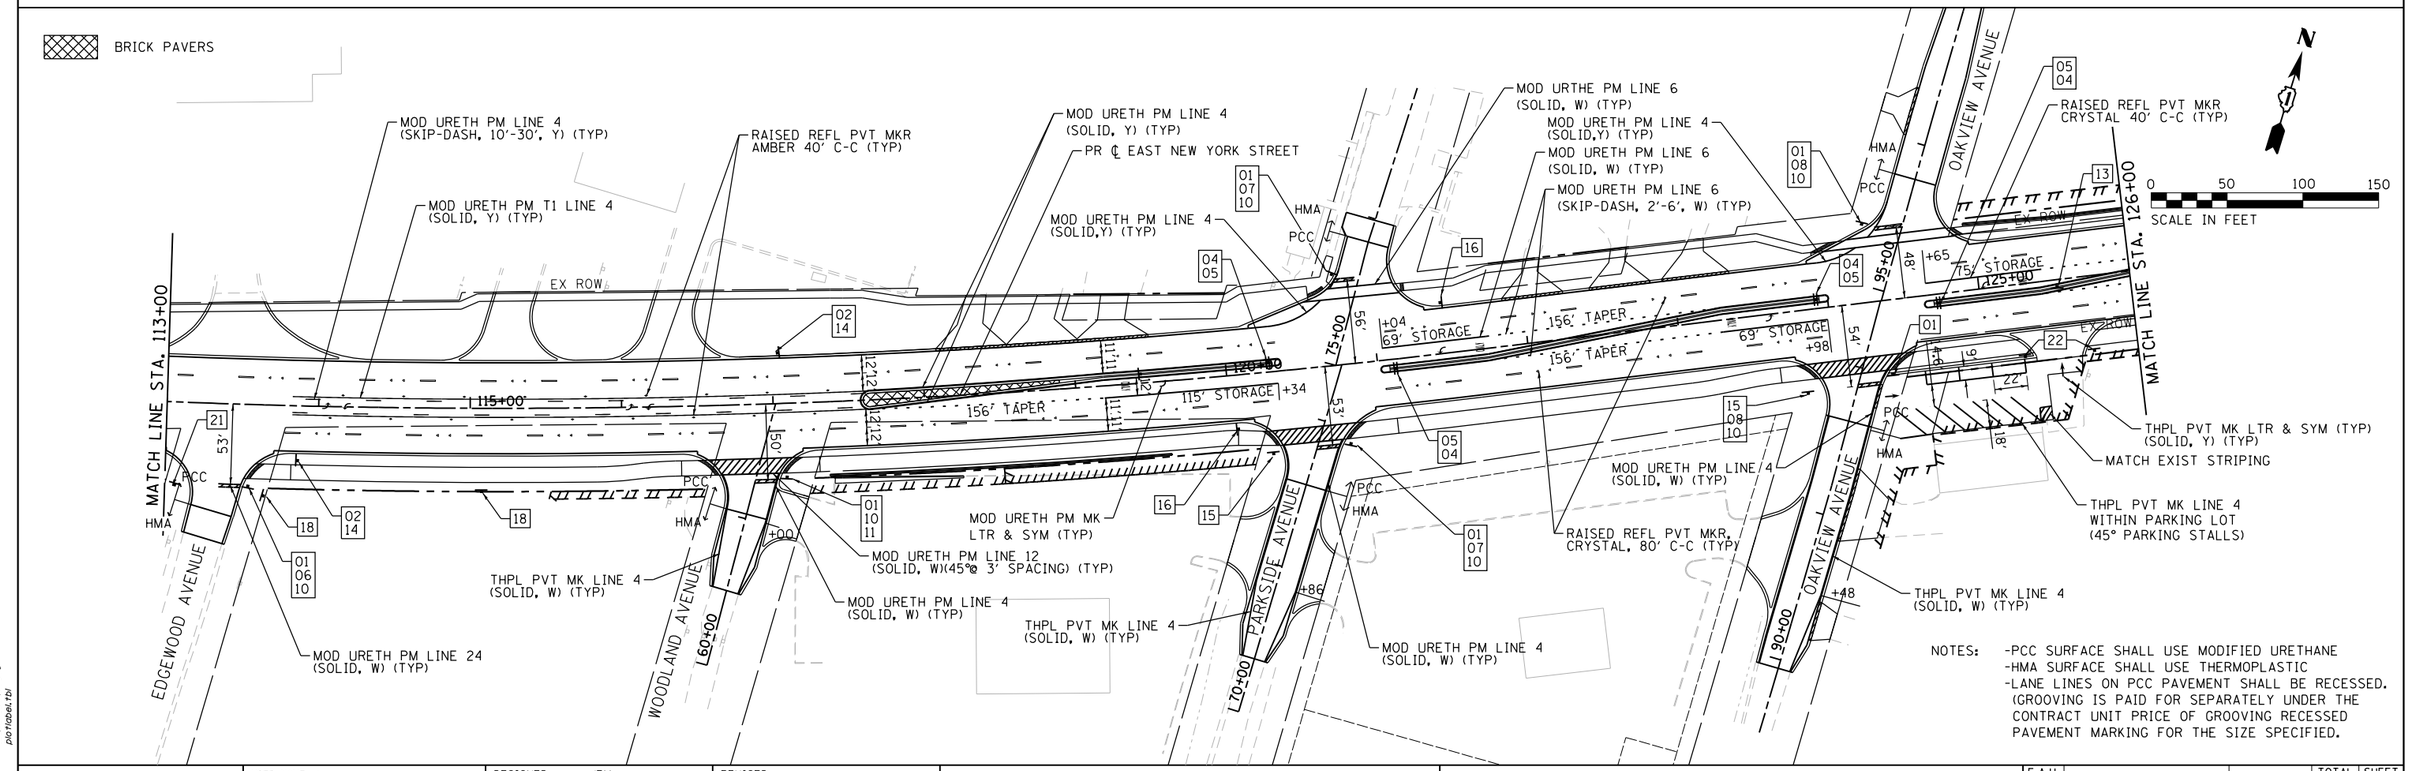

COMPANY NAME: $COMPANY_NAME$
PROJECT CONTACT: $PROJECT_CONTACT$
CLIENT: $CLIENT$
DATE PLOTTED: 10/1/2020 6:37:33 PM
FILE NAME: 139-sht-pmk-01.dgn
PLOT DRIVER: IL.pdf.bw.plt
PEN TABLE: plotted.tbl

HRGreen
HRGreen.com
Illinois Professional Design Firm
184-001322

USER NAME = mzuzzio	DESIGNED - JRM	REVISED -
	DRAWN - DMS	REVISED -
PLOT SCALE = 1'=50'	CHECKED - TH	REVISED -
PLOT DATE = 10/1/2020	DATE - 10/1/2020	REVISED -

STATE OF ILLINOIS
DEPARTMENT OF TRANSPORTATION

PAVEMENT MARKING, SIGNING
EAST NEW YORK STREET

SCALE: 1"=50' | SHEET 1 OF 2 SHEETS | STA. 100+61.32 TO STA.126+00.00

F.A.U. RTE.	SECTION	COUNTY	TOTAL SHEETS	SHEET NO.
1522	14-00210-02-PV	KANE	149	76
		CONTRACT NO. 61G58		
		ILLINOIS FED. AID PROJECT		

NOTES: -PCC SURFACE SHALL USE MODIFIED URETHANE
-HMA SURFACE SHALL USE THERMOPLASTIC
-LANE LINES ON PCC PAVEMENT SHALL BE RECESSED. (GROOVING IS PAID FOR SEPARATELY UNDER THE CONTRACT UNIT PRICE OF GROOVING RECESSED PAVEMENT MARKING FOR THE SIZE SPECIFIED.

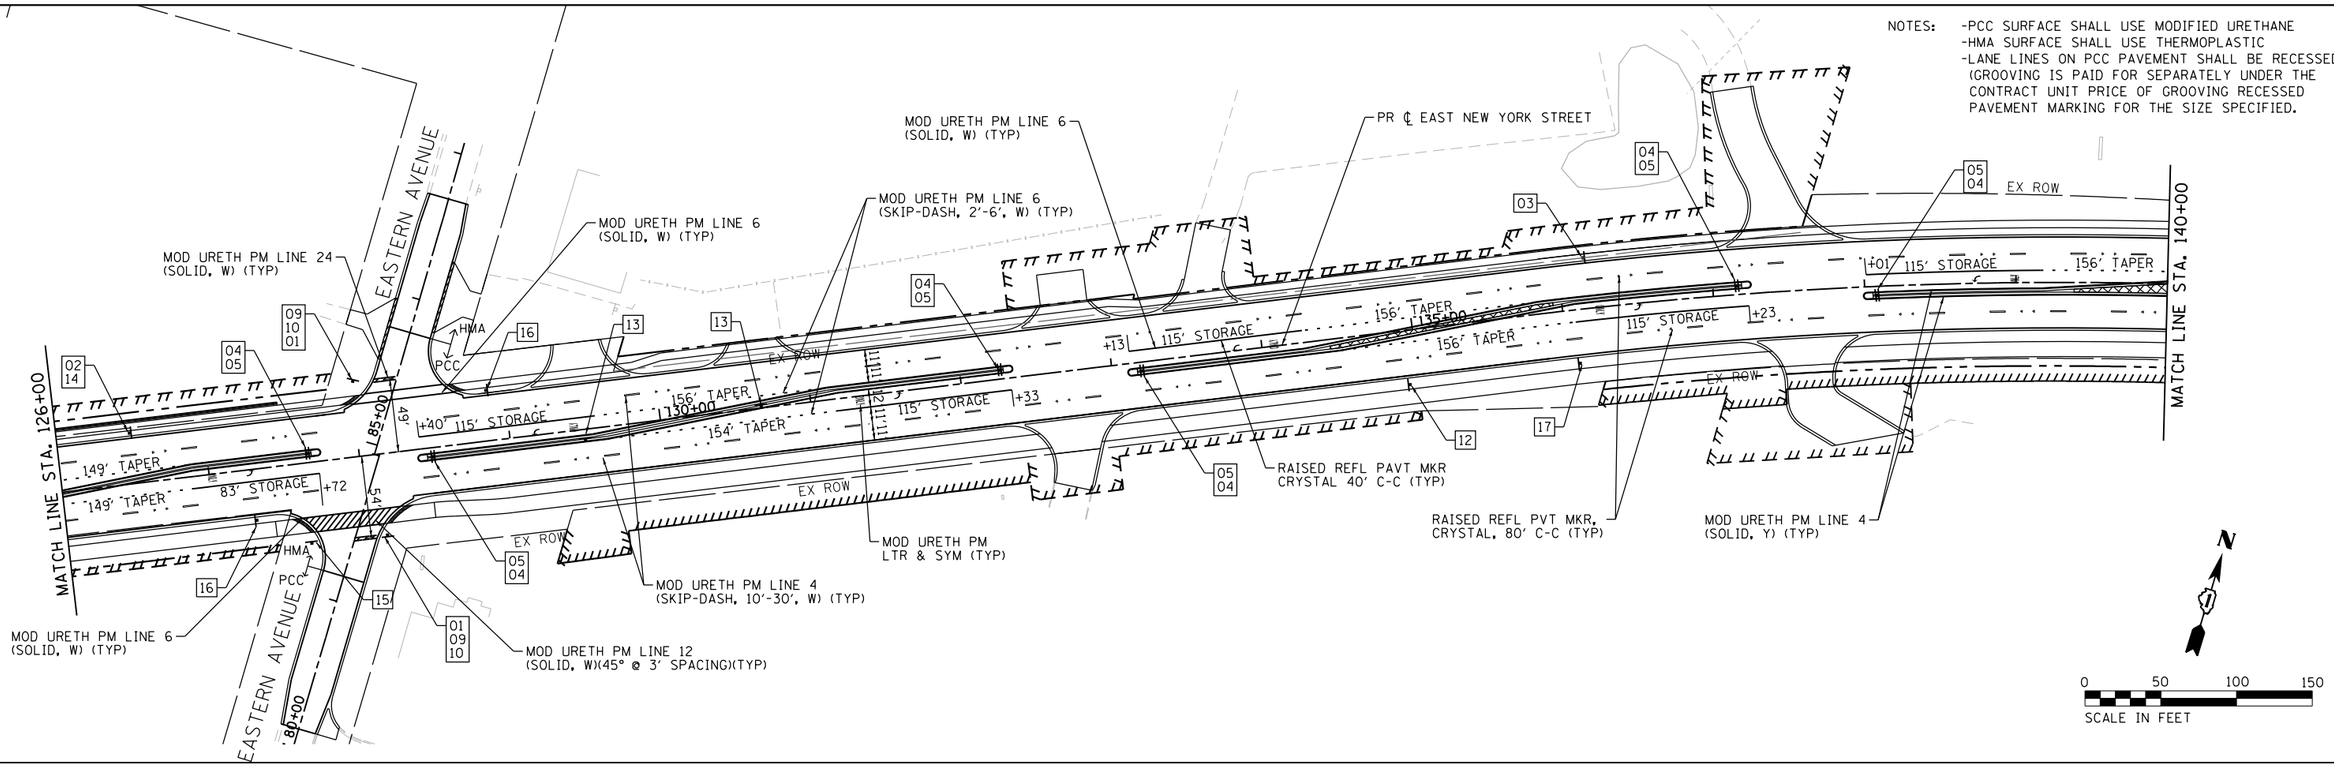

BRICK PAVERS

NOTES: -PCC SURFACE SHALL USE MODIFIED URETHANE
-HMA SURFACE SHALL USE THERMOPLASTIC
-LANE LINES ON PCC PAVEMENT SHALL BE RECESSED. (GROOVING IS PAID FOR SEPARATELY UNDER THE CONTRACT UNIT PRICE OF GROOVING RECESSED PAVEMENT MARKING FOR THE SIZE SPECIFIED.

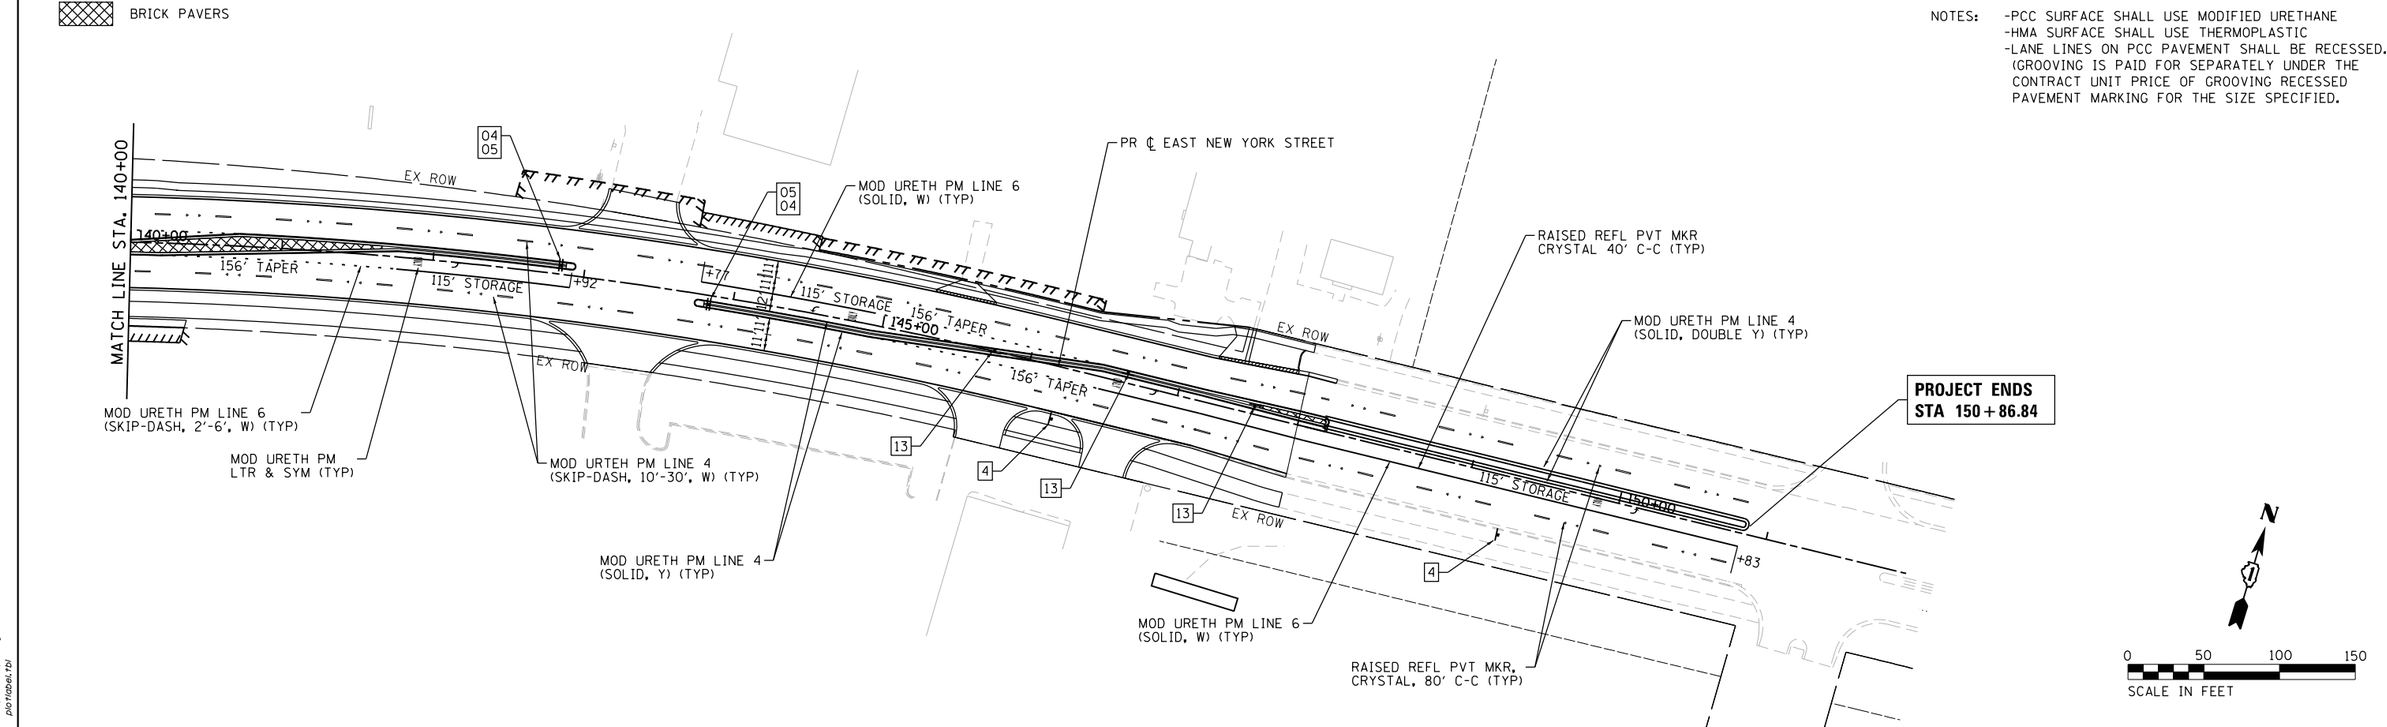

HRGreen.com Illinois Professional Design Firm # 184-001322	USER NAME = mzuzzio	DESIGNED - JRM	REVISED -	STATE OF ILLINOIS DEPARTMENT OF TRANSPORTATION	PAVEMENT MARKING, SIGNING EAST NEW YORK STREET
		DRAWN - DMS	REVISED -		
	PLOT SCALE = 1"=50'	CHECKED - TH	REVISED -		
	PLOT DATE = 10/1/2020	DATE - 10/1/2020	REVISED -		SCALE: 1"=50' SHEET 2 OF 2 SHEETS STA. 126+00.00 TO STA.147+81.77

F.A.U. RTE.	SECTION	COUNTY	TOTAL SHEETS	SHEET NO.
1522	14-00210-02-PV	KANE	149	77
		CONTRACT NO. 61G58		
		ILLINOIS FED. AID PROJECT		

COMPANY NAME: $COMPANY_NAME$
PROJECT CONTACT: $PROJECT_CONTACT$
CLIENT: $CLIENT$
DATE PLOTTED: 10/1/2020 6:37:37 PM
FILE NAME: 139-sht-pmk-02.dgn
PLOT DRIVER: IL.pdf.bw.pltcfg
PEN TABLE: plotlabel.tbl