LANDSCAPE PLAN FOR LIGHTHOUSE WORSHIP CENTER

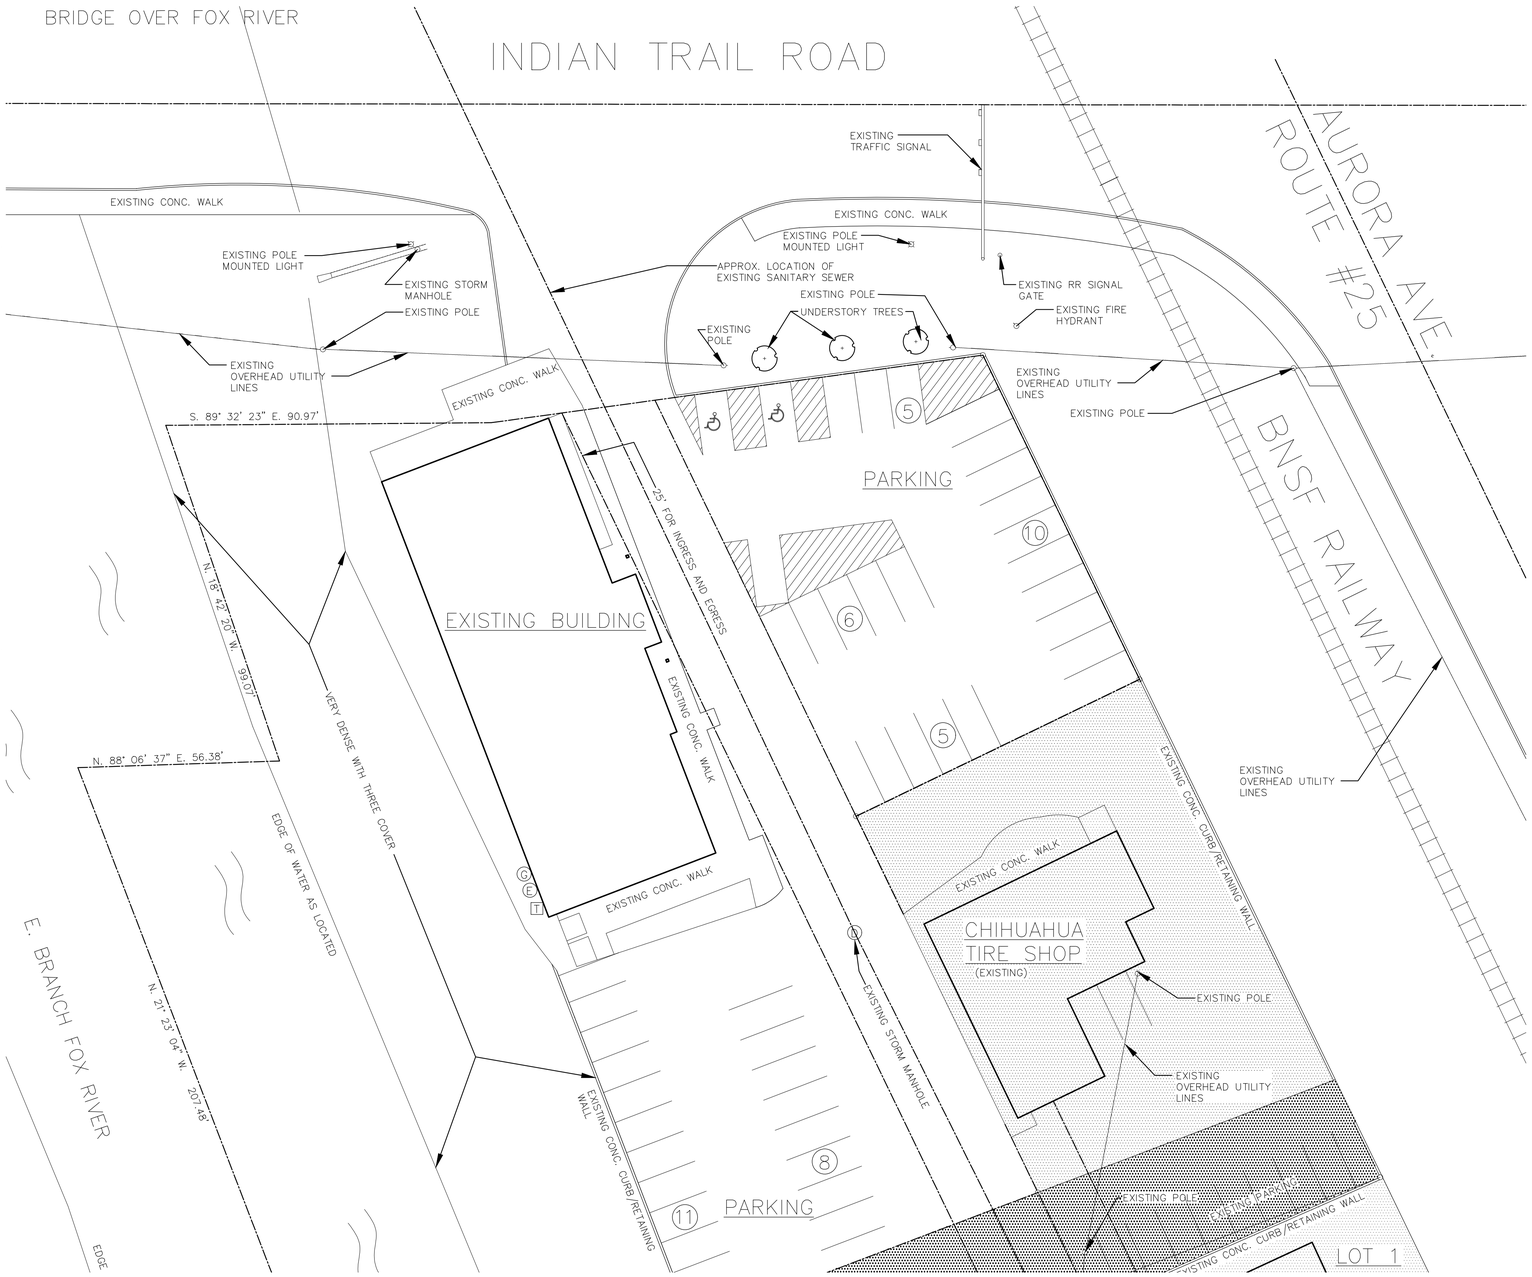

1 LANDSCAPE PLAN
SCALE: 1" = 20'

N
1" = 20'
0' 10' 20' 40' 80'

Landscape Data Table: Planting Material Key	
Note: Symbols are blackline for proposed grayscale for existing	
Canopy Trees (minimum size 2.5 caliper) Count:	0
Evergreen Trees (minimum size 6 feet) Count:	0
Understory Trees (minimum size 2.5 caliper or 8 feet if multi-stemed) Count:	3
Evergreen Shrubs (minimum of 18 inches) Count:	0
Deciduous Shrubs (minimum of 18 inches) Count:	0
Ornamental Grasses Count:	0
Perennials Count:	0
Annuals Count:	0
Groundcover Square Footage:	0
Turf (Seeded) Square Footage:	0
Turf (Sod) Square Footage:	0
Native Prairie Planting Square Footage:	0
Native Wetland Planting Square Footage:	0

Please note these standard symbols are available on the City's Website

Landscape Data Table: CTEs Provided

	CTE Value	Count Provided	Total CTEs Provided
Canopy Trees	1	0	0
Evergreen Trees	3	0	0
Understory Trees	3	3	1
Deciduous Shrubs	20	0	0
Evergreen Shrubs	20	0	0
	Total:	**3**	**1**

LOCATION MAP

NOT TO SCALE

LANDSCAPE PLAN FOR LIGHTHOUSE WORSHIP CENTER

170 E. INDIAN TRAIL
AURORA, ILLINOIS

PETITIONER

TOUSSAINT SMITH
LIGHTHOUSE WORSHIP CENTER
tou828@gmail.com

CONTRACTOR SHALL BE RESPONSIBLE FOR REVIEWING ALL PLANS AND SPECIFICATIONS, VERIFYING ALL EXISTING CONDITIONS PRIOR TO PROCEEDING WITH CONSTRUCTION, AND NOTIFY ARCHITECT IMMEDIATELY OF ANY DISCREPANCIES OR CONFLICTS.

CONTRACTOR IS RESPONSIBLE FOR DESIGN AND INSTALLATION OF PROPERLY SIZED AND LOADED SYSTEMS, SUBMIT SHOP DRAWINGS TO ARCHITECT FOR APPROVAL ON CONFORMITY TO ARCHITECTURAL DESIGN INTENT.

NO.	ISSUED FOR	DATE

#9 Design, LLC
135 S. Palmer Drive, Suite 200
Elmhurst, Illinois 60126
Tel: 630-279-9990

SHEET TITLE:
LANDSCAPE PLAN

DRAWN BY:
APPROVED BY:
PROJECT NO: FILE NAME:
SCALE: AS NOTED DATE:
SHEET NO: **L-01**