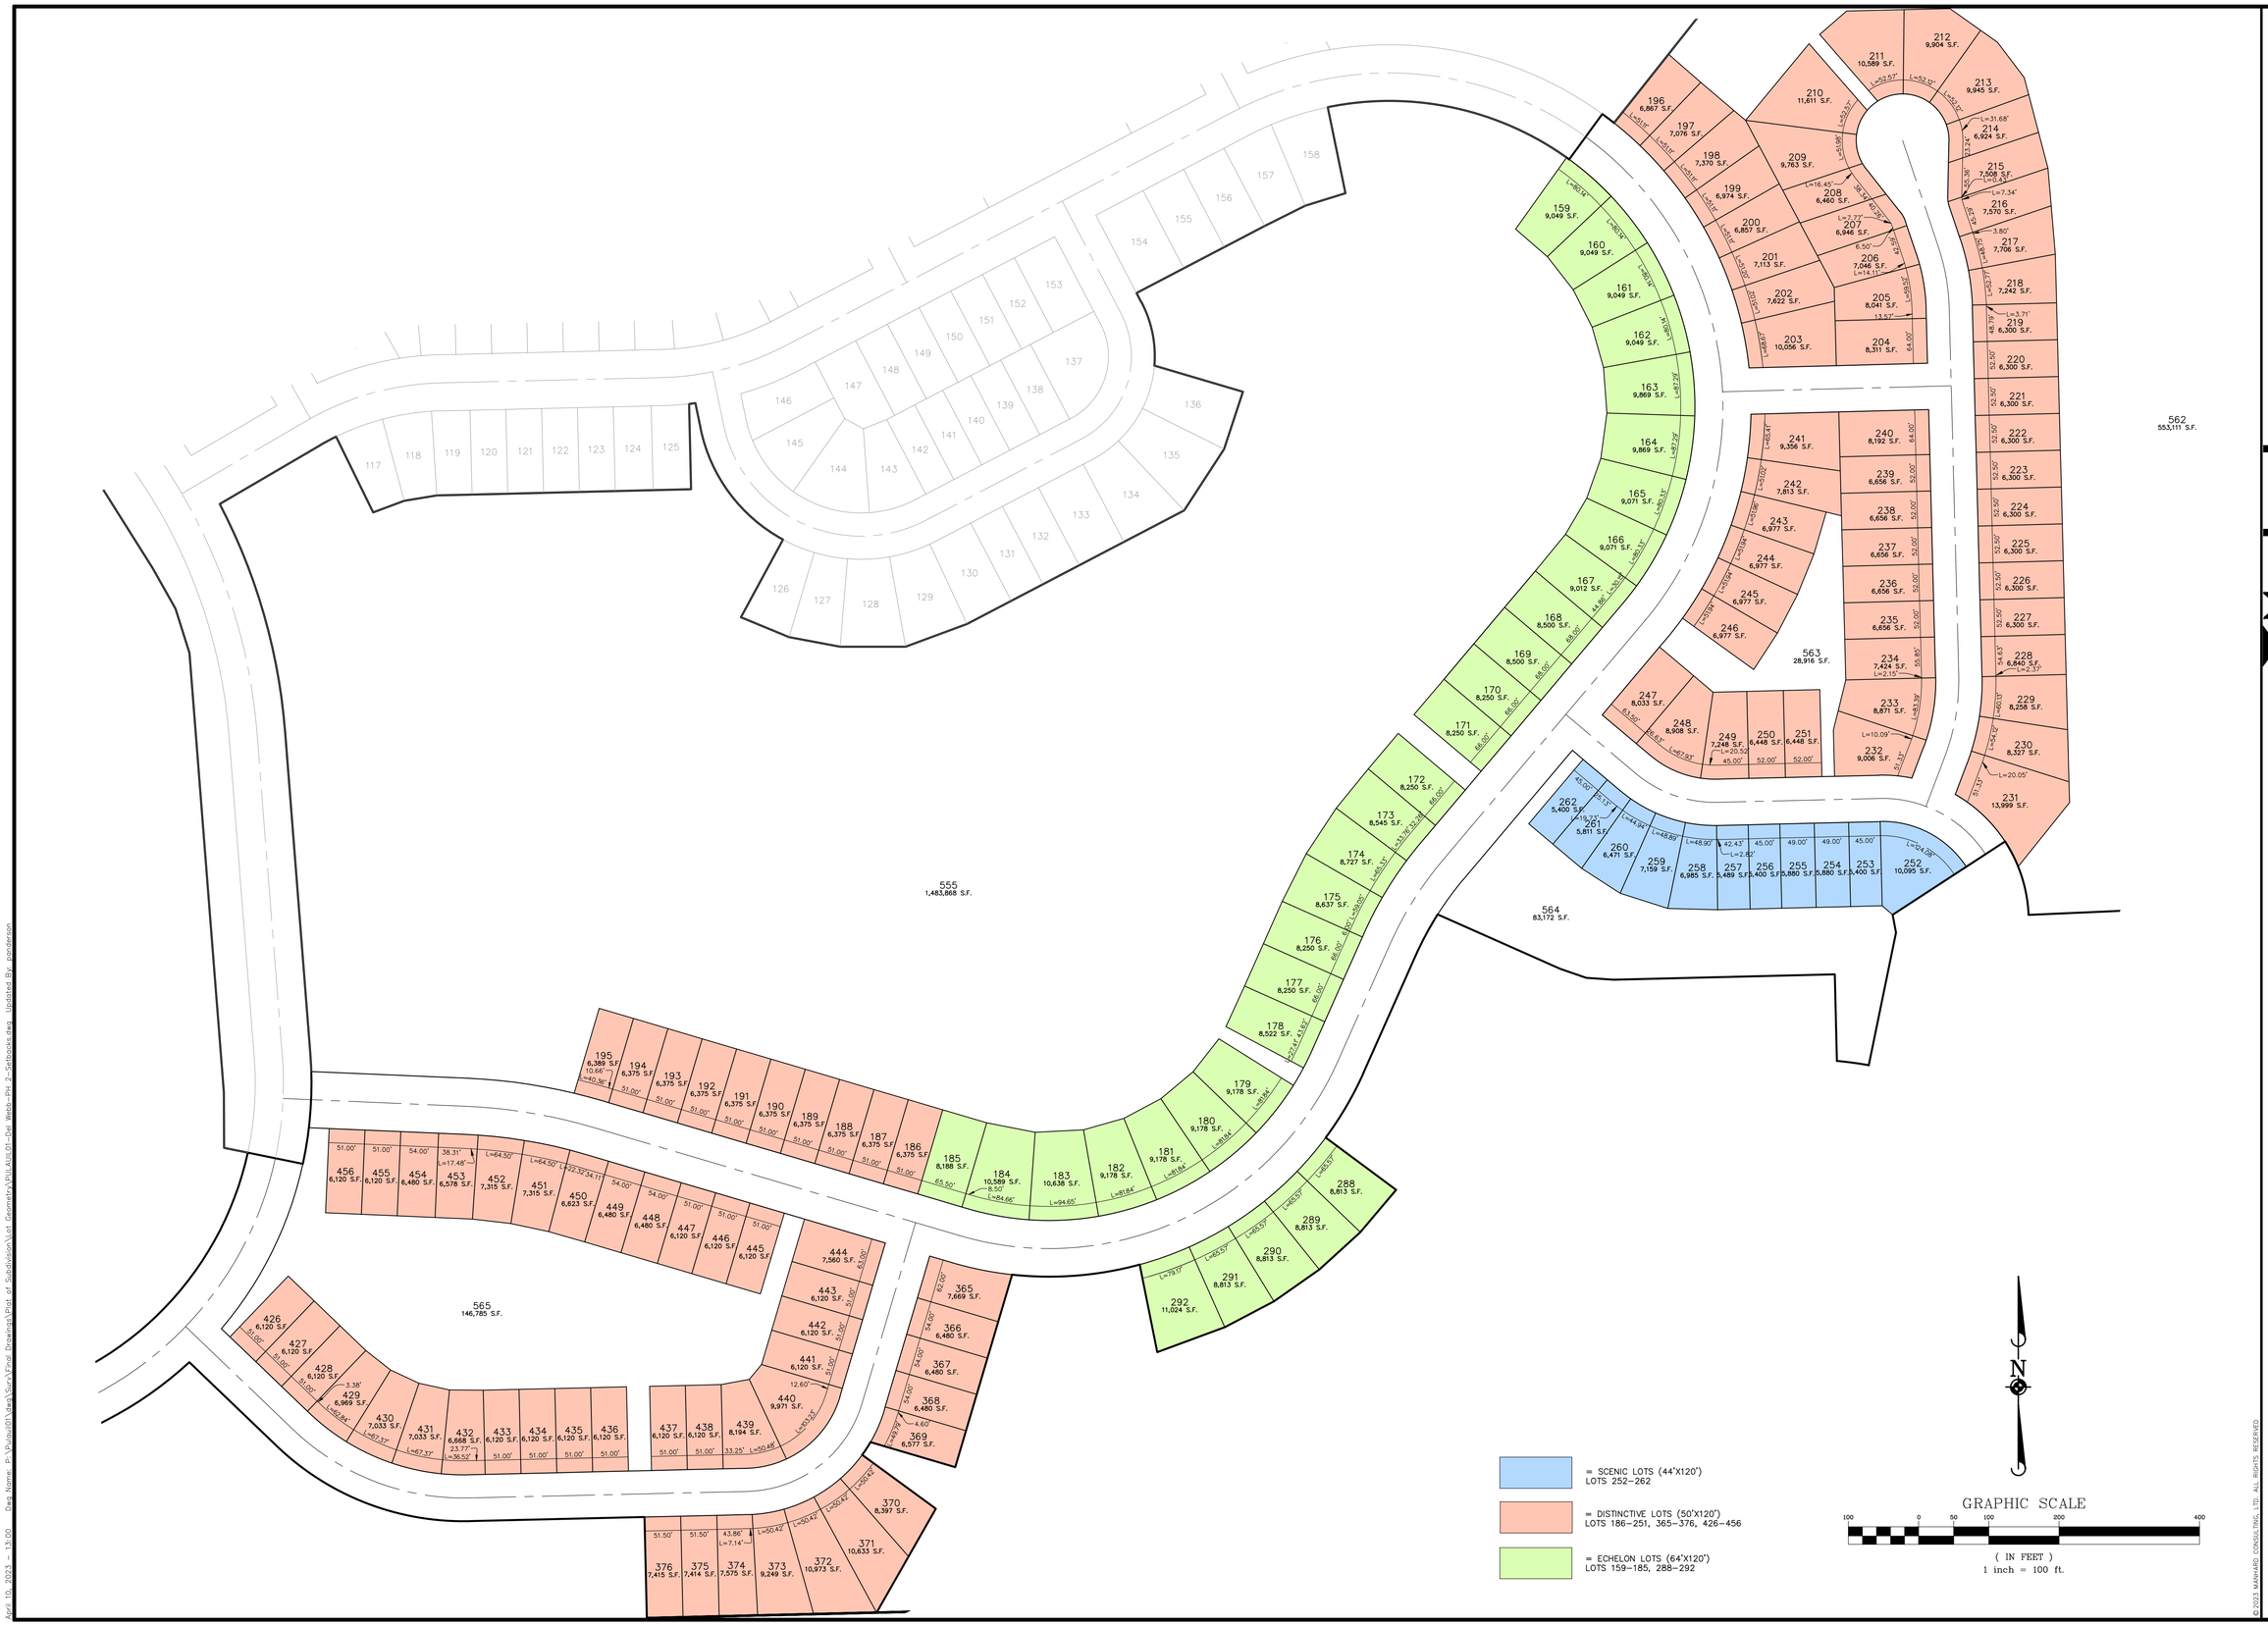

DATE	REVISIONS	DRAWN BY
04/10/23	REVISED GEOMETRY	PGA

Manhard CONSULTING LTD

Civil Engineers / Surveyors / Water Resource Engineers / Water & Wastewater Engineers
Structural Engineers / Traffic Engineers / Landscape Architects / Planners / Environmental Scientists

OWNER: LINCOLN PRAIRIE AURORA LLC
PETROFF & ASSOCIATES DEVELOPMENT
1990 E GOLF ROAD, SUITE 300
DES PLAINES, IL 60016
CONTACT: MATT BRUSLEY, P.E.
(630) 772-2073

PROPOSED DEVELOPMENT FOR:

LINCOLN PRAIRIE BY DEL WEBB - PHASE 2

AURORA, ILLINOIS

SETBACK EXHIBIT

PROJ. MGR.:	JID
PROJ. ASSOC.:	PGA
DRAWN BY:	PGA
DATE:	01/30/23
SCALE:	1"=100'

SHEET 1 OF 1

PULAUIL01

© 2023 MANHARD CONSULTING, LTD. ALL RIGHTS RESERVED

Apr 10, 2023 - 13:00 Dwg Name: P:\Pulauil01\dwg\Cor\Final Drawings\Plat of Subdivision\Lot Geometry\PULAUIL01-Del Webb-Ph 2-Setbacks.dwg Updated By: panderson