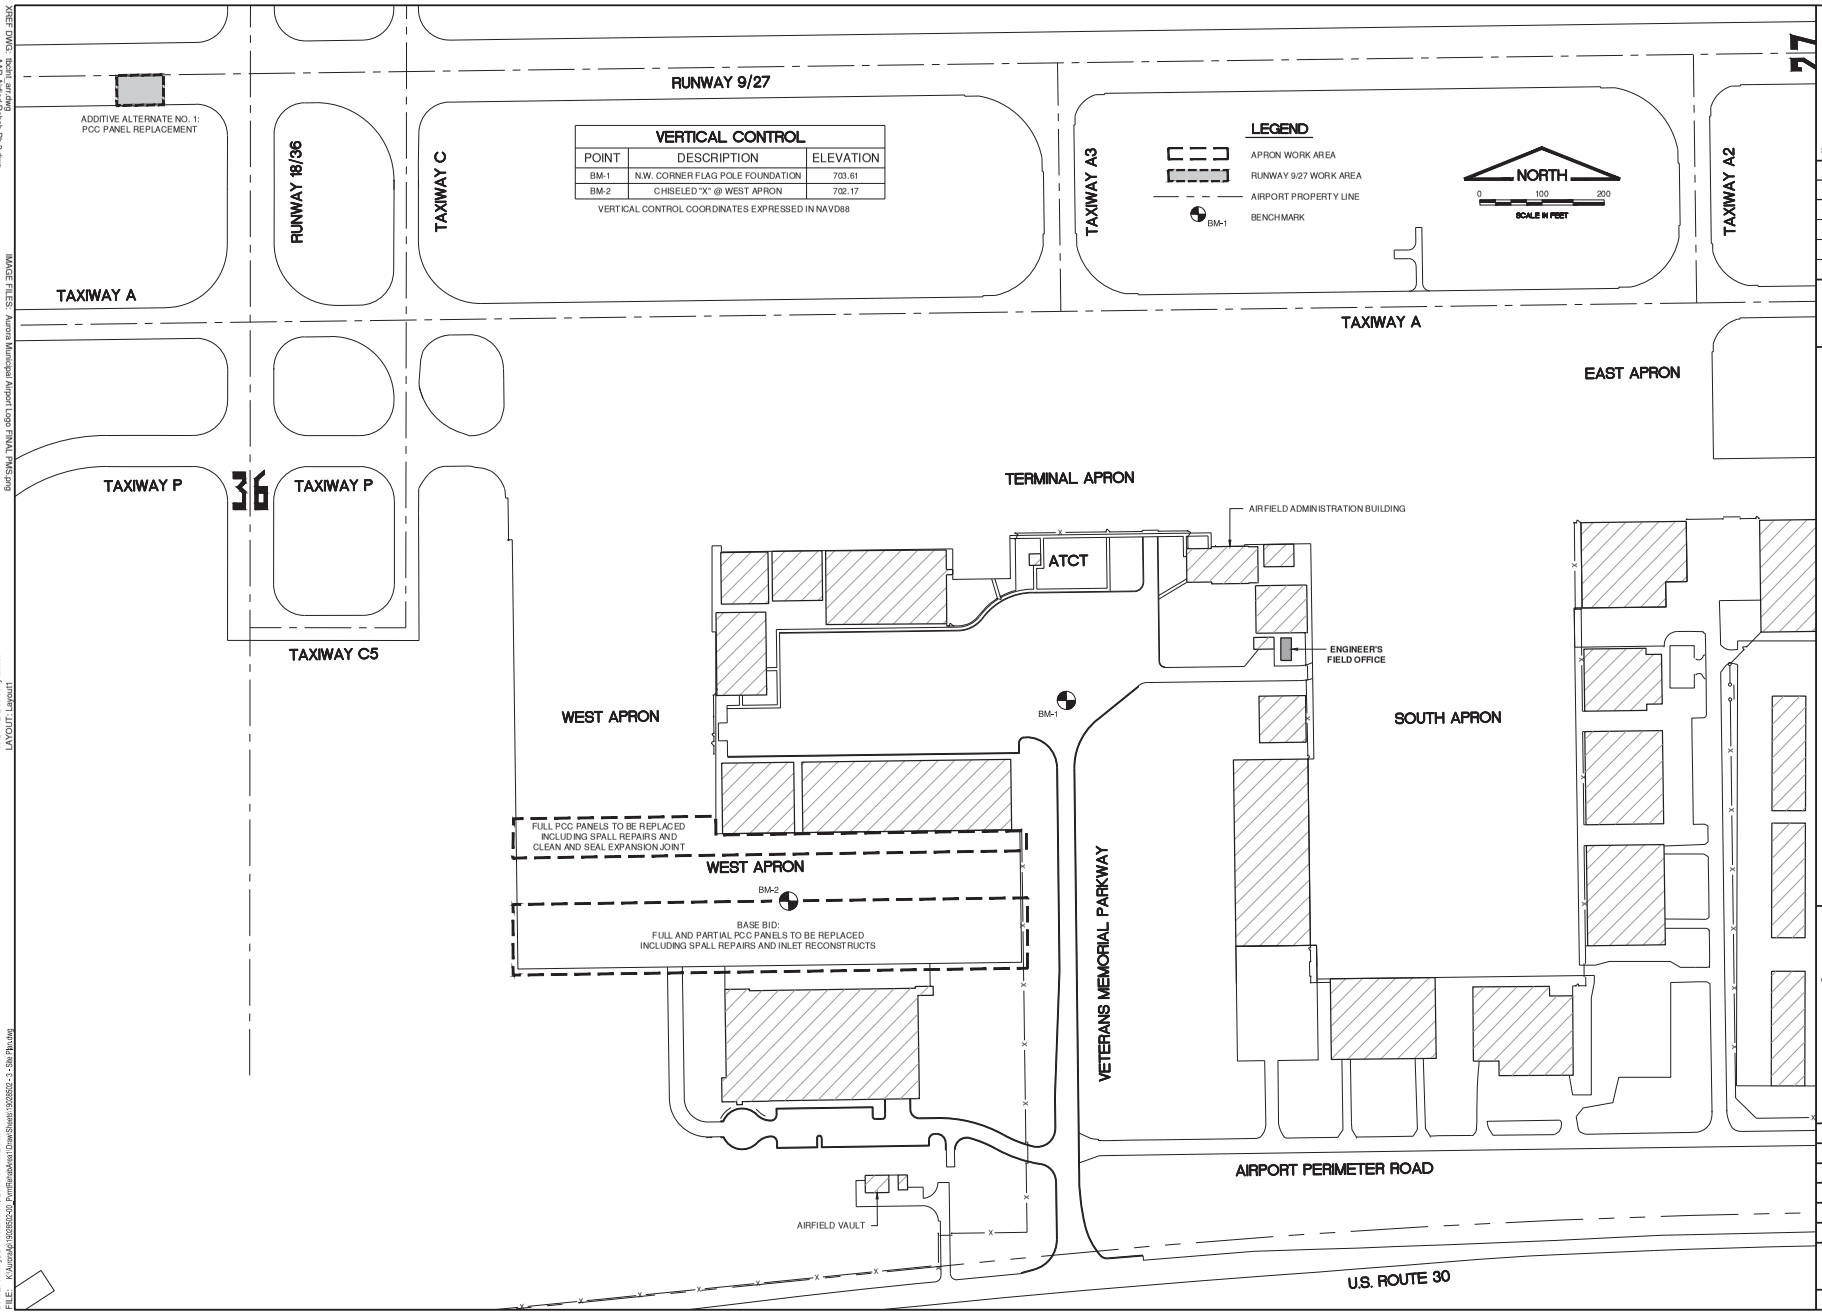

VERTICAL CONTROL		
POINT	DESCRIPTION	ELEVATION
BM-1	N.W. CORNER FLAG POLE FOUNDATION	703.61
BM-2	CHISELED "X" @ WEST APRON	702.17

VERTICAL CONTROL COORDINATES EXPRESSED IN NAVD88

IL. CONTRACT: **AU070**
IL. LETTING ITEM: **XXX**
IL. PROJECT: **ARR-4352**
S.B.G. PROJECT: **3-17-SBGP-TBD**

SURVEY BOOK #

REVISIONS

NUMBER	BY	DATE

0 1 2
THIS BAR IS EQUAL TO 2" AT FULL SCALE (34X22).

AURORA MUNICIPAL AIRPORT
AURORA, ILLINOIS
AIRFIELD PAVEMENT REHABILITATION, PHASE 3 (AREA 1)

SITE PLAN/PROJECT CONTROL

© Copyright CMT, Inc.

CMT
CRAWFORD, MURPHY & TILLY, INC.
CONSULTING ENGINEERS
License No. 184-000613

AURORA MUNICIPAL AIRPORT

DESIGN BY:	ARM
DRAWN BY:	JRO
CHECKED BY:	ARM
APPROVED BY:	DKP
DATE:	12/13/2019
JOB No:	190285-02-00

PRELIMINARY

SHEET 3 OF 12 SHEETS

DATE: Friday, December 13, 2019 6:40:32 PM
FILE: K:\Aurora\190285\02-00\PlanArea\1\Dwg\Sheets\190285-2-3-Site Plan.dwg
UPDATE BY: Tony Marin
LAYOUT: Layout1
IMAGE FILES: Aurora Municipal Airport Logo FINAL PNG.png
XREF DWG: Sheet_arr.dwg
ARR-Airfield Rehab Ph 3.dwg
190285-02-00.dwg