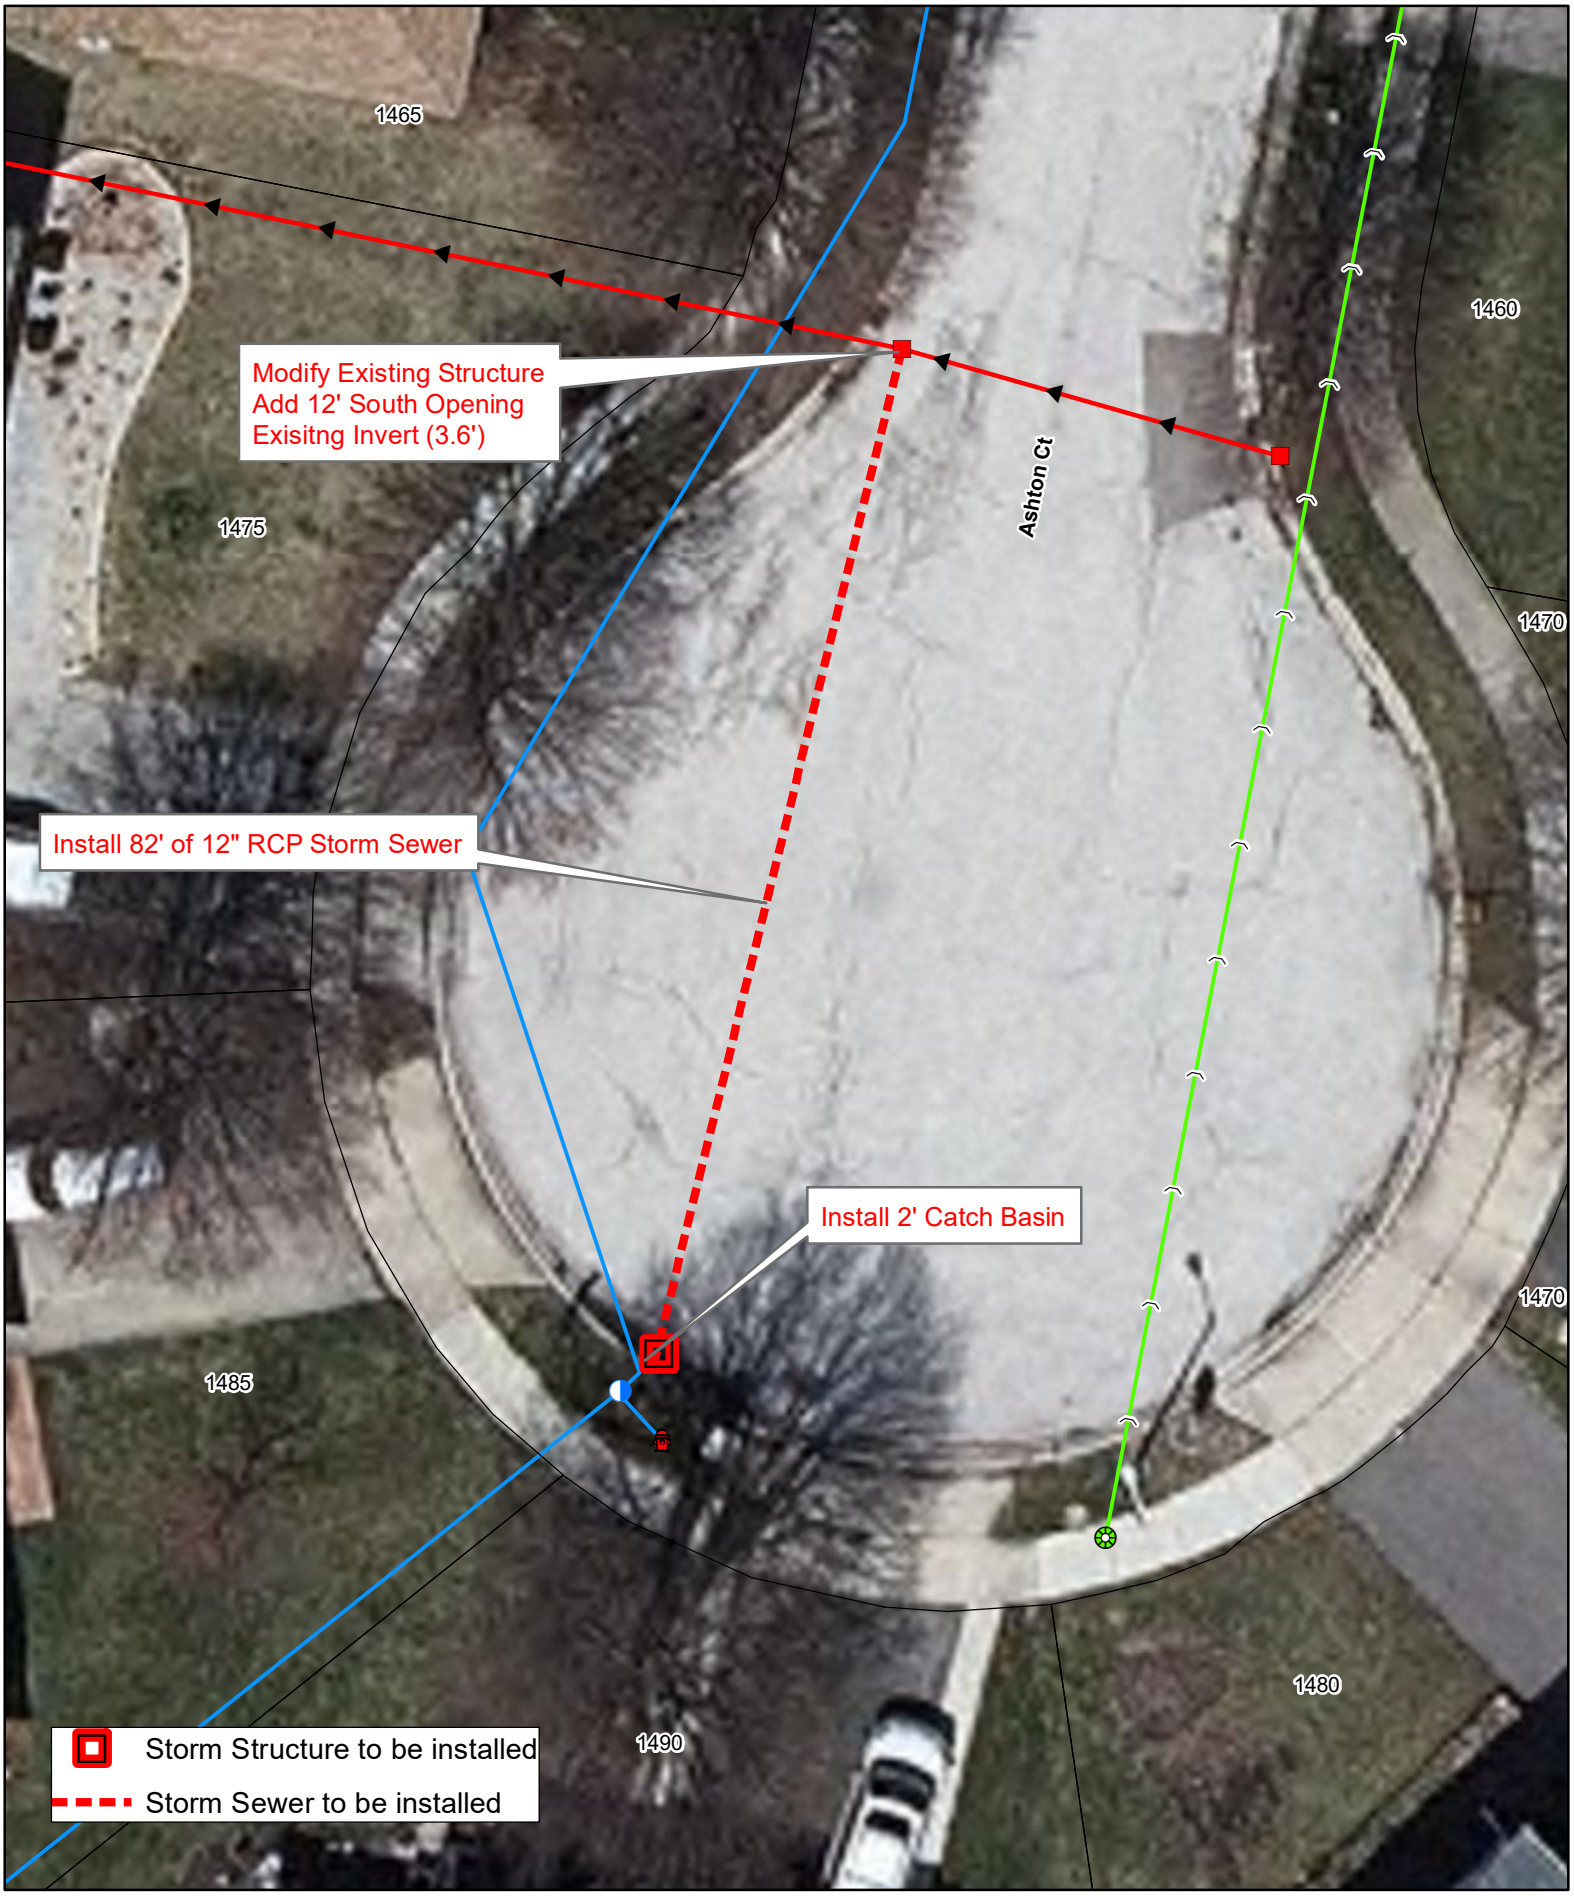Ashton Court Storm Sewer Extension