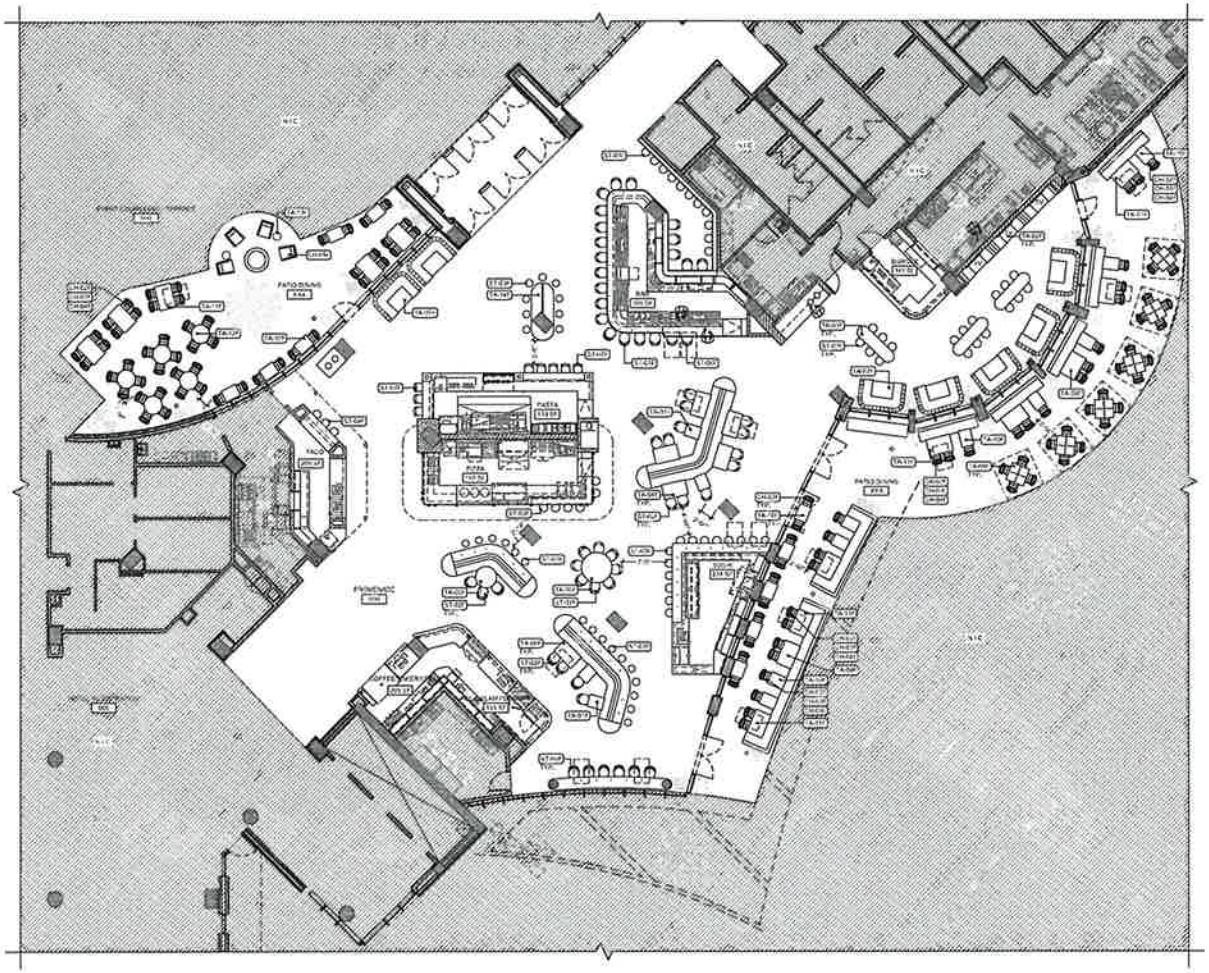

GENERAL NOTES

A. PROVIDE BLOCKING AT ALL ARTWORK, TV MIRRORS AS REQUIRED TYP.

B. DRAWING TO BE PRELIMINARY TO COORDINATE INSTALLATION OF ARTWORK & MIRRORS

C. REFER TO FURNITURE SPECIFICATIONS FOR ALL SPECIALTY FF&E INSTALLATION INSTRUCTIONS

KEY NOTES

CUSTOM FF&E LEGEND
REFER TO STUDIO K CUSTOM FURNITURE PACKAGE FOR MORE INFORMATION

TAG	DESCRIPTION
TA-01F	2-TOP TABLE @ BANQUETTE
TA-02F	2-TOP TABLE @ BURGER
TA-03F	COMMUNAL TABLE 1 @ BURGER
TA-04F	4-TOP RECTANGULAR TABLE
TA-05F	5-TOP CIRCULAR TABLE
TA-06F	COMMUNAL TABLE 2 @ SUSHI
TA-07F	4-TOP RECTANGULAR TABLE
TA-08F	4-TOP SQUARE TABLE @ OUTDOOR
TA-09F	4-TOP TABLE @ OUTDOOR
TA-10F	2-TOP TABLE @ OUTDOOR
TA-11F	4-TOP TABLE @ OUTDOOR
TA-12F	4-TOP CIRCULAR TABLE @ OUTDOOR
TA-13F	COMMUNAL TABLE 3 @ COLUMN

SEATING COUNT

INTERIOR	
MAIN BAR	33
COUNTER SEATING	126
DINING HEIGHT	34
TOTAL	193
EXTERIOR	
DINING HEIGHT, PATIO #1	58
DINING HEIGHT, PATIO #2	52
FIREPIT SEATING	4
TOTAL	146

FURNITURE PLAN
SCALE: 1/8"=1'-0"

MARNELL ARCHITECTURE
ARCHITECTURE / PLANNING / DESIGN
333 SOUTH MARYLAND PARKWAY, LAS VEGAS, NEVADA 89101 • (702) 759-1000 • WWW.MARNELLARCHITECTURE.COM

HOLLYWOOD

DATE	28 APR 2023
SCALE	AS NOTED
DRAWN	CHECKED

FURNITURE PLAN

HOLLYWOOD AURORA HOTEL

I-2.00

CONSTRUCTION DOCUMENTS