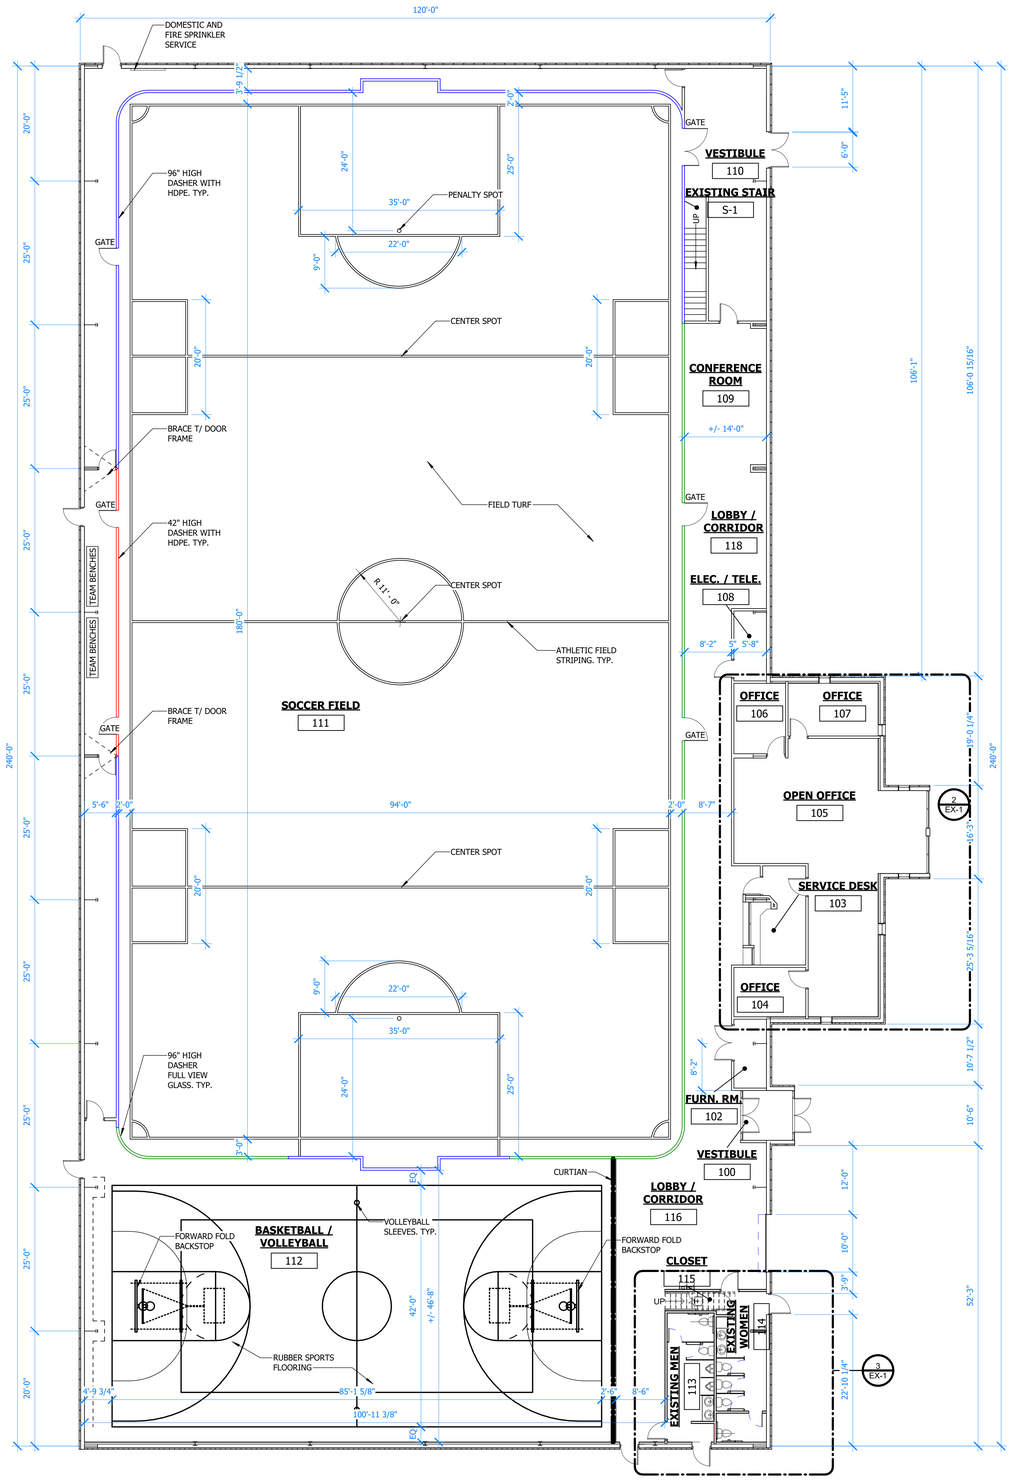

1 EXISTING FIRST FLOOR

3/32" = 1'-0"

NORTH

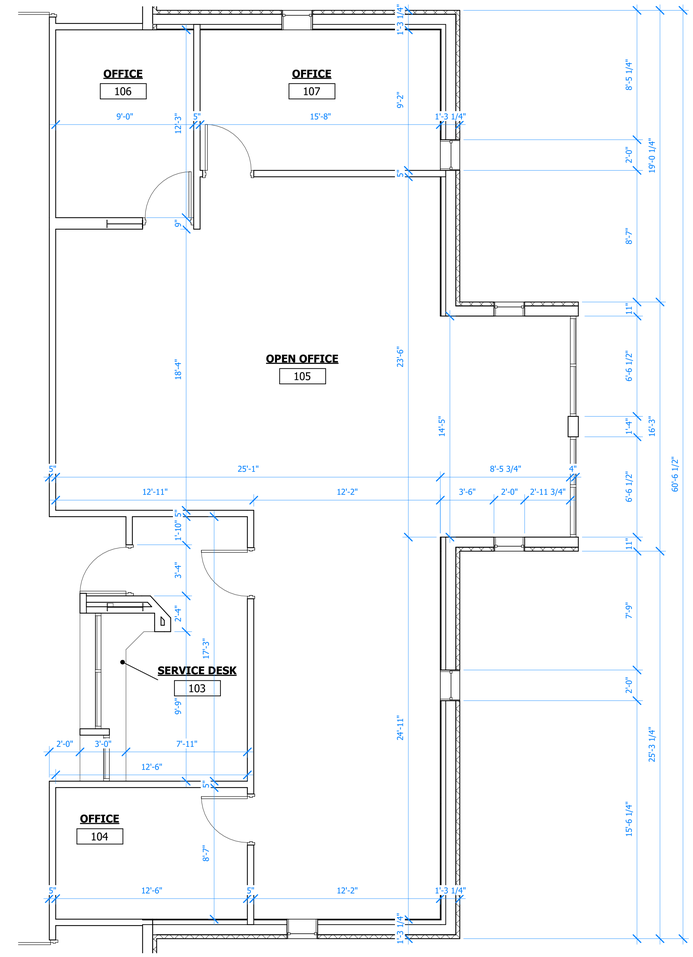

2 EXISTING OFFICE PLAN

1/4" = 1'-0"

NORTH

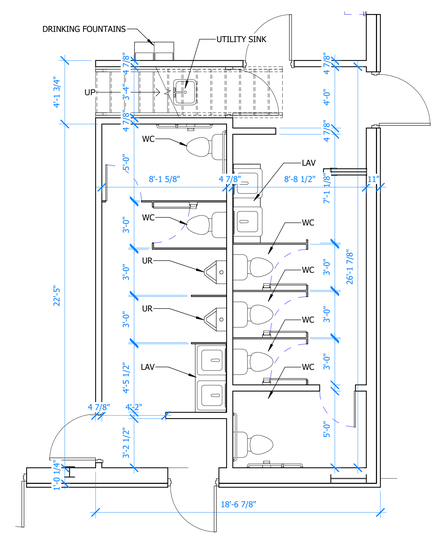

NOTE:
DIMENSIONS ON PLAN ARE FOR REFERENCE ONLY.

3 EXISTING BATHROOM PLAN

1/4" = 1'-0"

NORTH

AURORA BUILDING EXPANSION
AURORA, ILLINOIS

PLAN CHANGES IN PROGRESS. CONTACT DDCA

2024.05.20 EXISTING FLOOR PLAN

DDCA architects
3321 South State Route 31
Prairie Grove, Illinois 60012
P 815.444.8444
www.DDCAarchitects.com
Direct Design Ltd.
Carroll Associates

PROJECT NO.	123158
PROJECT MGR.	JCM

EXISTING FLOOR PLAN

EX-1

© COPYRIGHT 2023 5/20/2024 11:48:30 AM

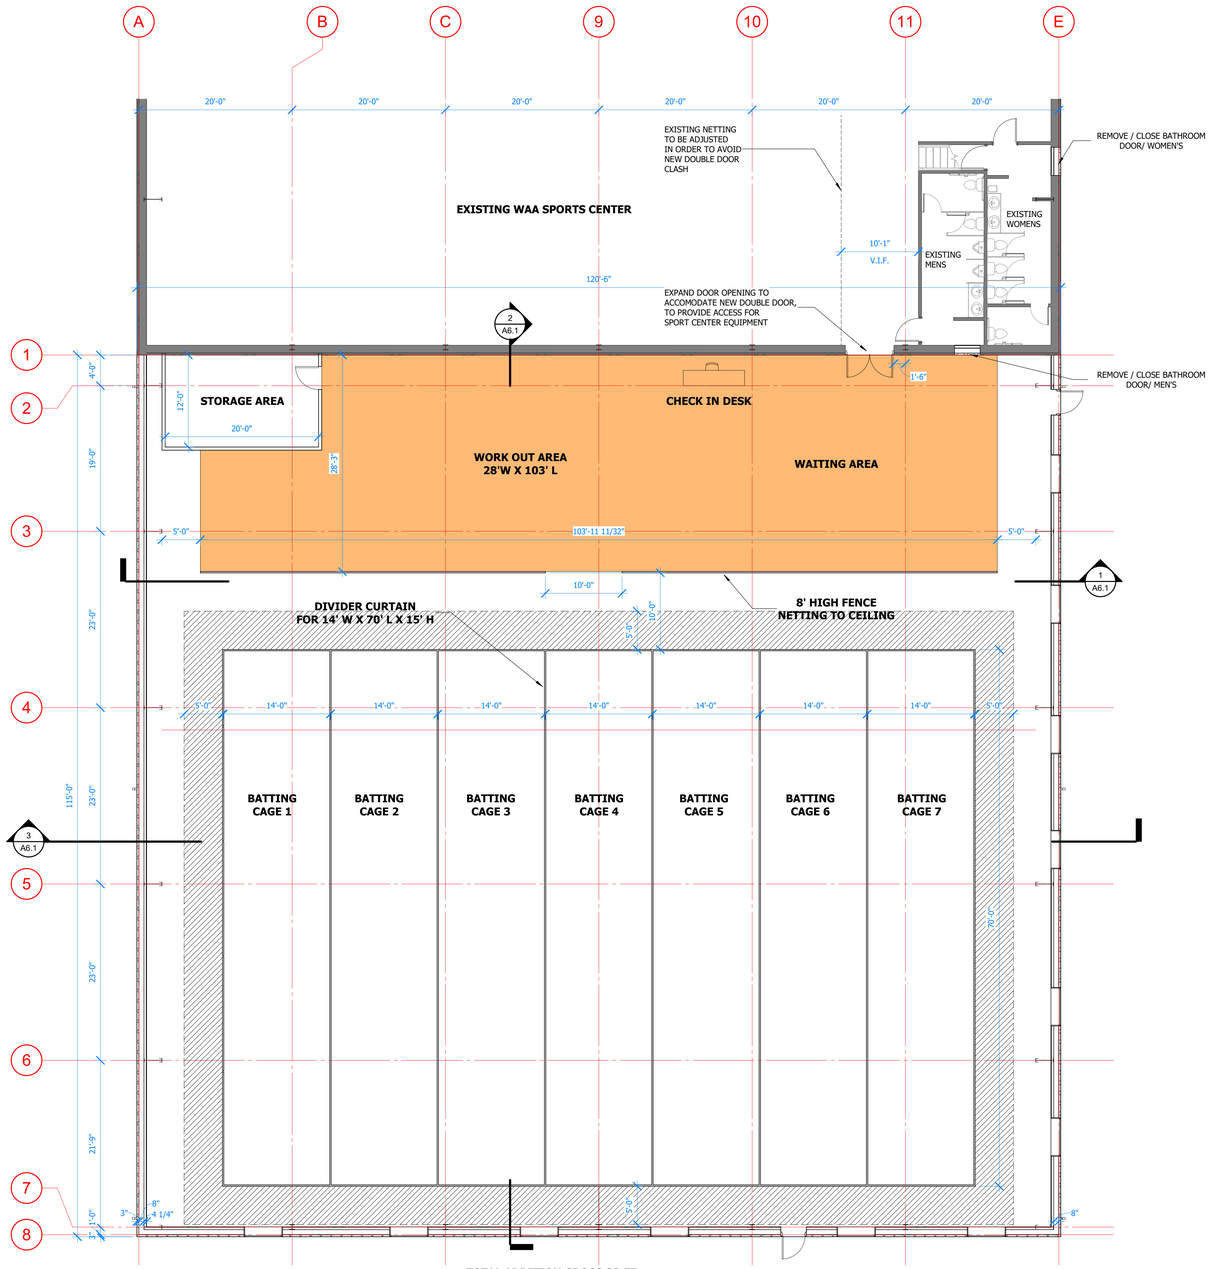

TOTAL ADDITION GROSS SQ.FT. =
13,858 SQ.FT.

***CAGES WOULD HAVE TO BE LIFTED TO CEILING TO ALLOW FOR MULTIPURPOSE USE WHEN NOT USED BY BASEBALL/SOFTBALL TRAINING. THIS TIME WOULD BE FROM APRIL 15 TO OCTOBER 15**

***FROM OCTOBER 16 TO APRIL 14 VERY LITTLE TIME AVAILABLE FOR MULTIPURPOSE USE EXCEPT DAYTIME HOURS**

1 FIRST FLOOR

1/8" = 1'-0"

NORTH

AURORA BUILDING EXPANSION
AURORA, ILLINOIS

PLAN CHANGES IN PROGRESS. CONTACT DDCA.

2023.10.27	ISSUED FOR REVIEW
2023.11.20	ISSUED FOR REVIEW
2023.11.28	ISSUED FOR REVIEW
2023.12.12	ISSUED FOR REVIEW

DDCA architects
3321 South State Route 31
Prairie Grove, Illinois 60012
P.815.444.8444
Direct Design Ltd.
Carroll Associates
www.DDCAarchitects.com

PROJECT NO.	123158
PROJECT MGR.	MEM

FIRST FLOOR PLAN

A2.1

© COPYRIGHT 2023 12/12/2023 11:11:16 AM