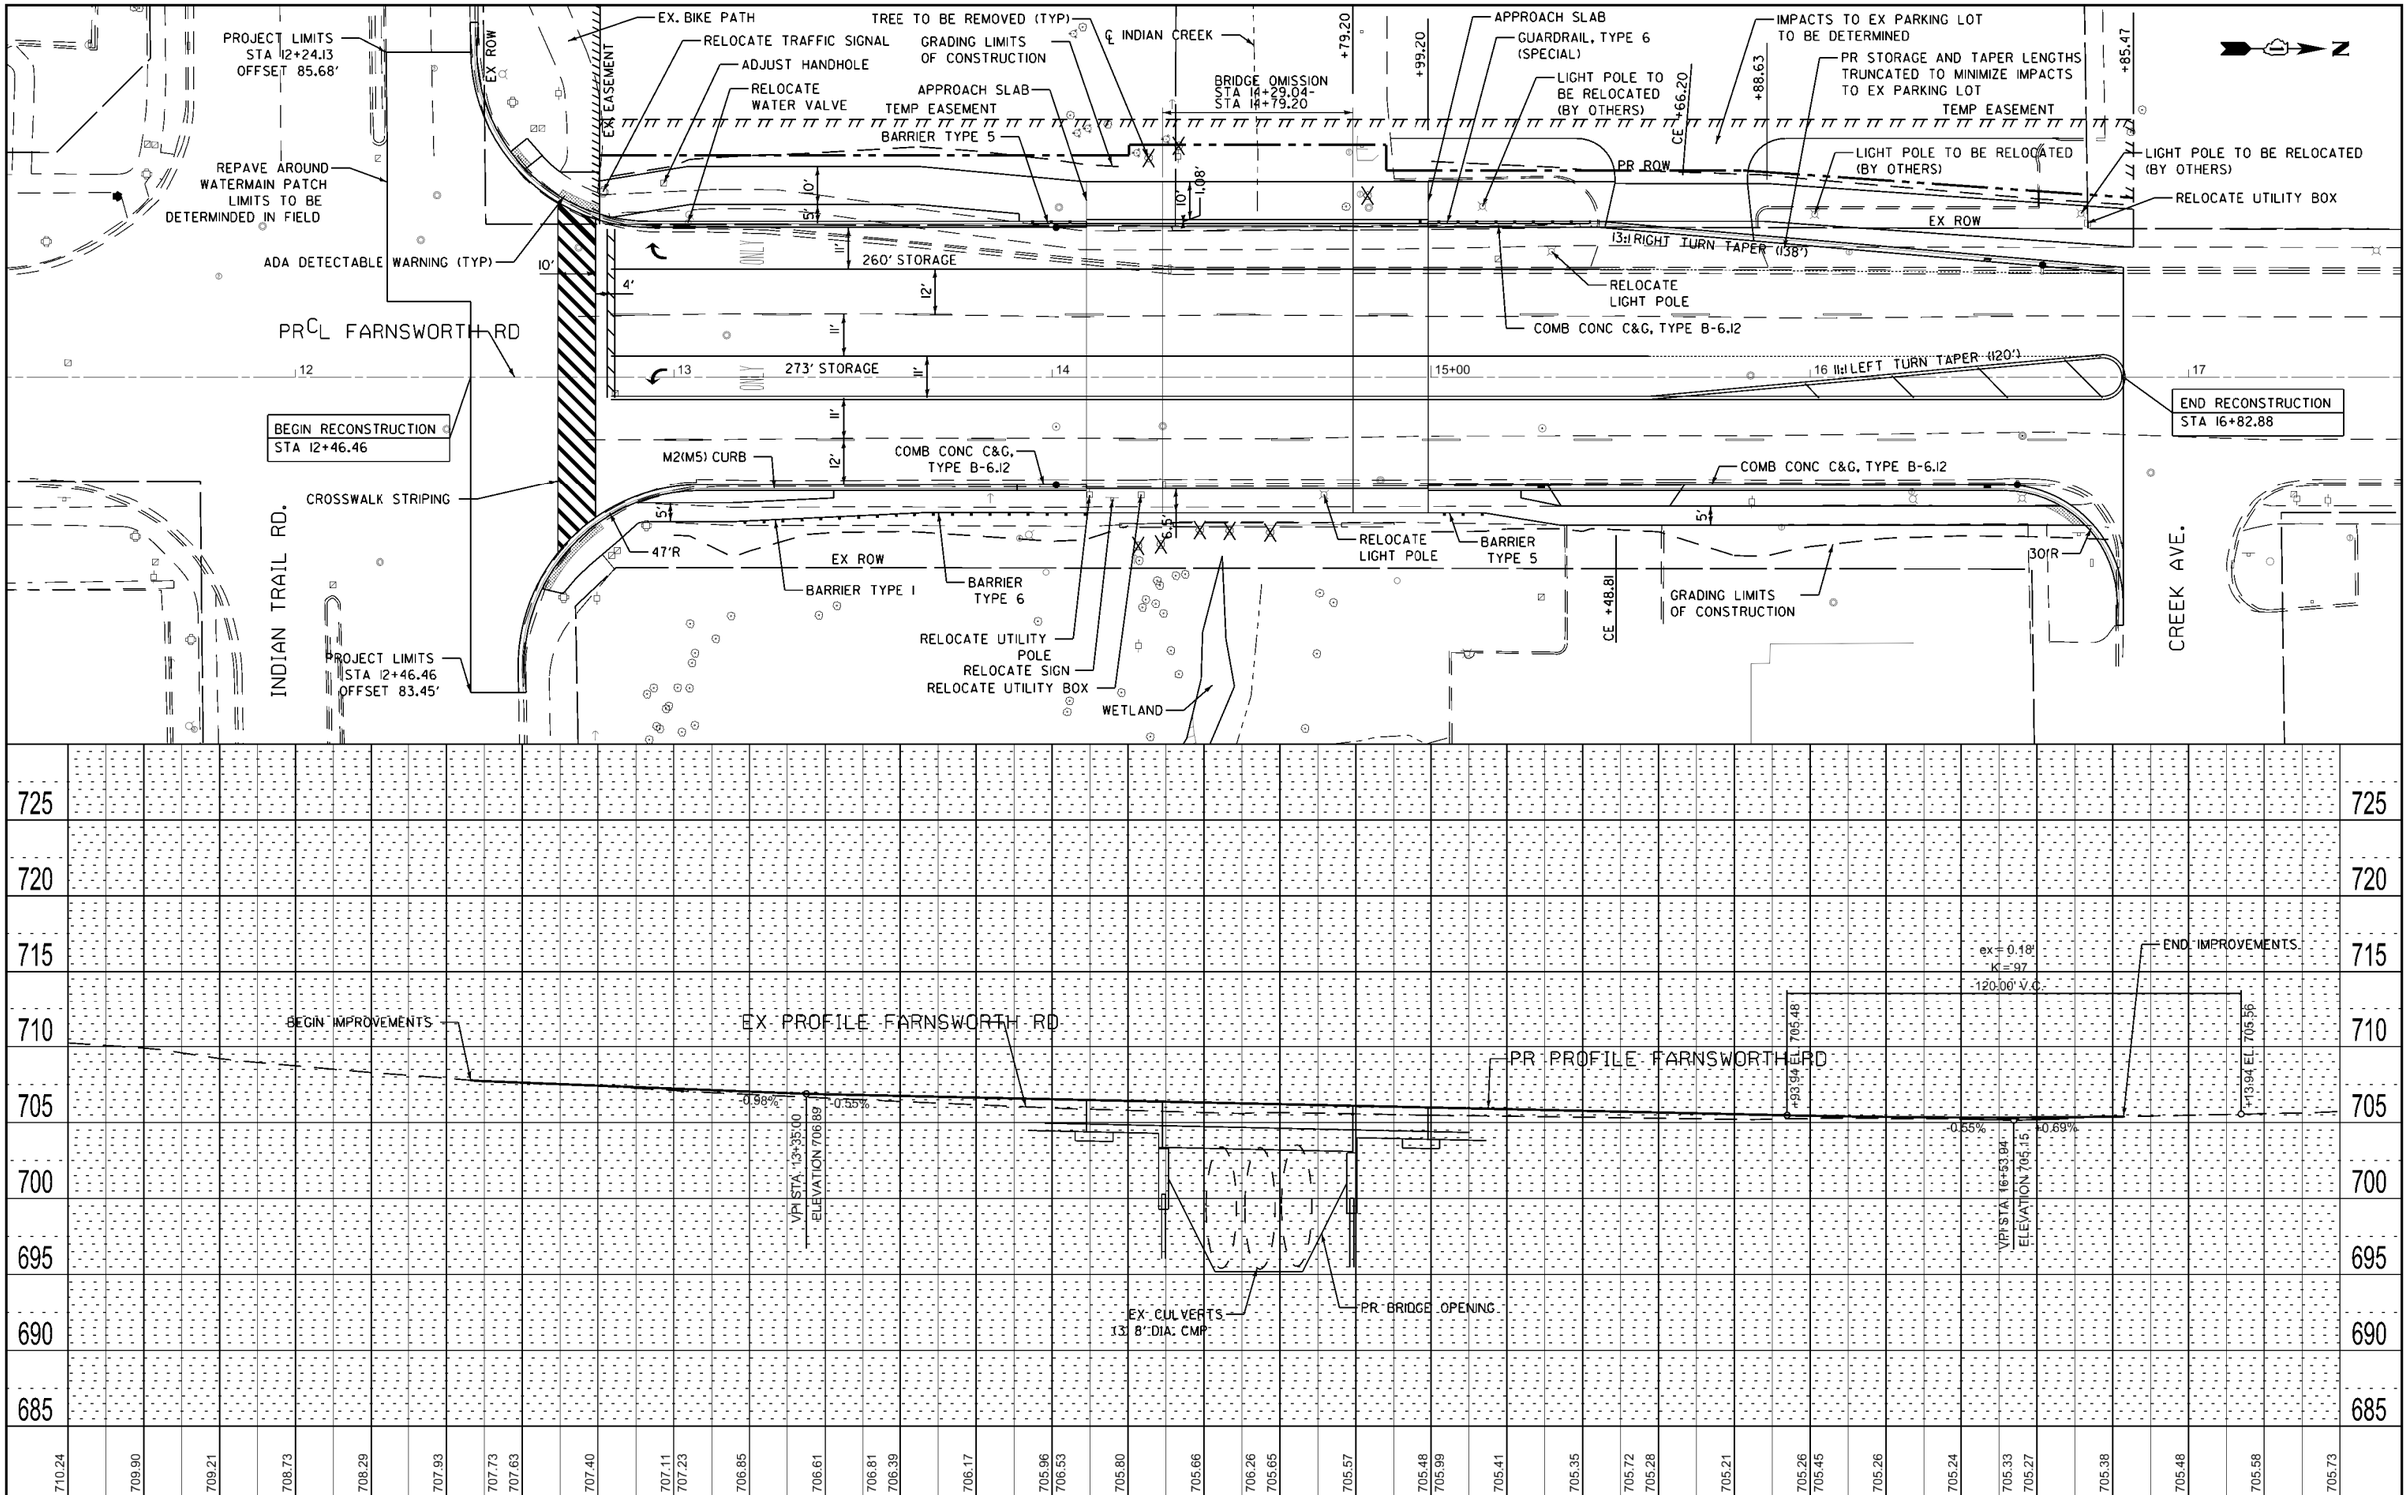

PLAN
NOTE BOOK
NO.
SURVEYED
PLOTTED
ALIGNMENT CHECKED
RT. OF WAY CHECKED
CADD FILE NAME
BY
DATE

PROFILE
NOTE BOOK
NO.
SURVEYED
PLOTTED
GRADES CHECKED
B.M. NOTED
STRUCTURE NOTATNS CHKD
BY
DATE

MODEL: $MODEL$NAME$
FILE NAME: $FILE$

USER NAME = $USER$	DESIGNED - rhowe	REVISED -	
	DRAWN - rhowe	REVISED -	
PLOT SCALE = 1":20'	CHECKED - rmoreland	REVISED -	
PLOT DATE = $DATE$	DATE - 09/06/19	REVISED -	

STATE OF ILLINOIS
DEPARTMENT OF TRANSPORTATION

FARNSWORTH AVENUE
PRELIIMINARY PLAN AND PROFILE

SCALE: 1"=20' | SHEET 1 OF 1 SHEETS | STA. 12+00 TO STA. 17+00

F.A.P RTE.	SECTION	COUNTY	TOTAL SHEETS	SHEET NO.
0360	18-00324-00-BR	KANE	1	1
		CONTRACT NO.		
		ILLINOIS	FED. AID PROJECT	