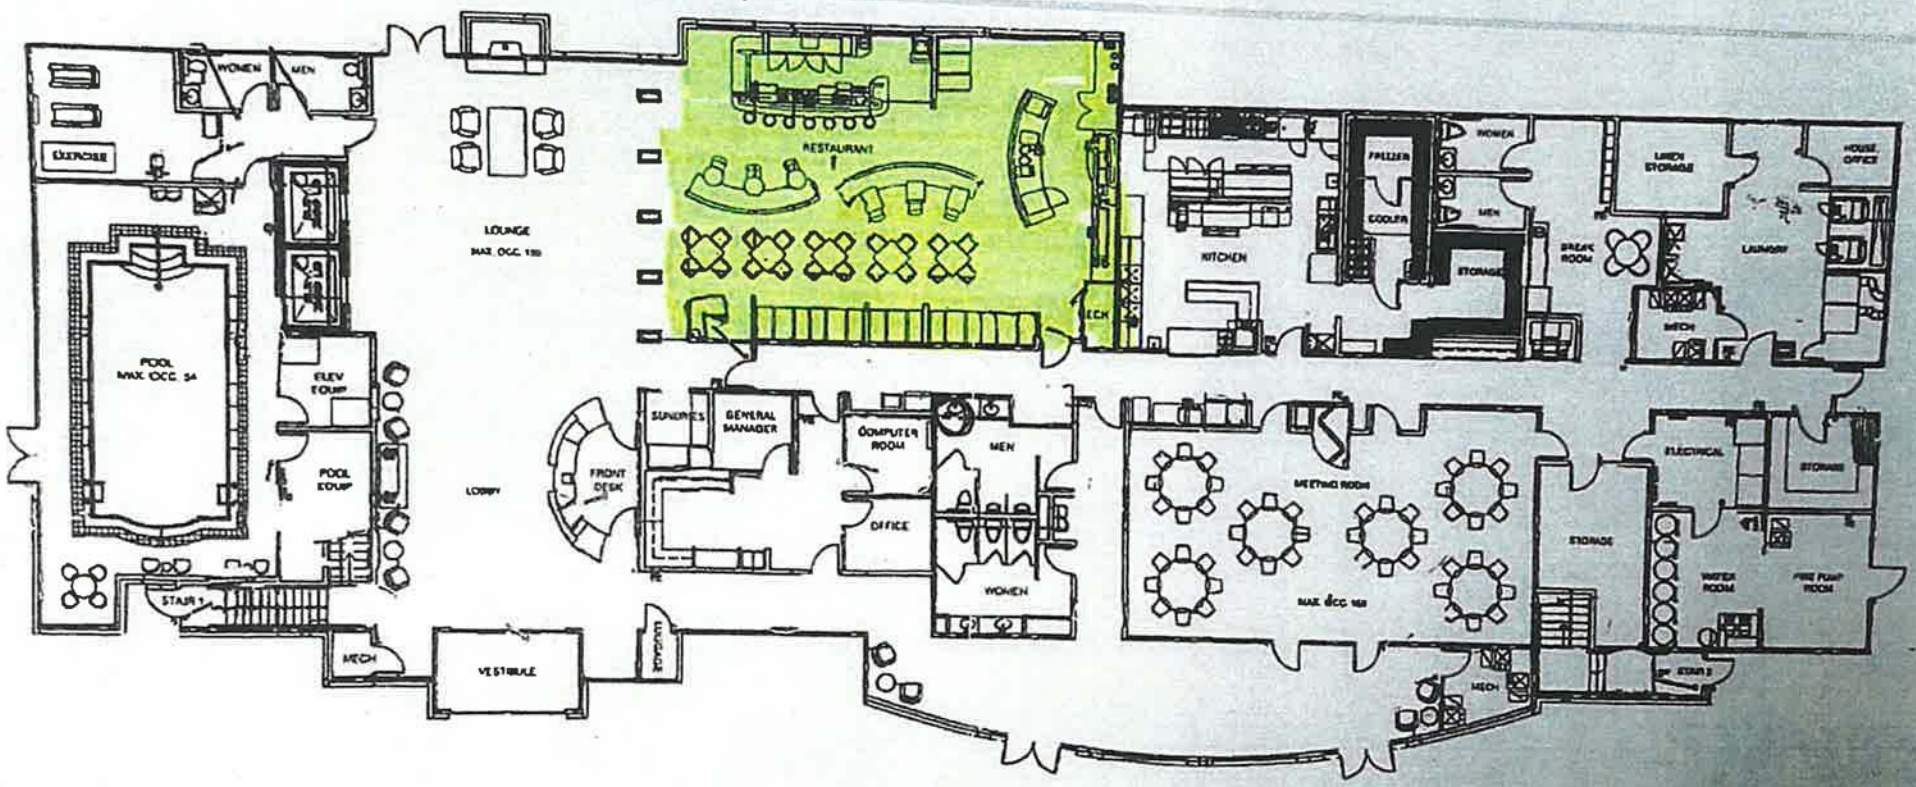

FIRST FLOOR PLAN

IGNAGE LOCATION PLAN

GRAPHICSSYSTEMS, INC.

313 IDA WICHITA, KANSAS 67211 TEL: 316-267-4171 FAX: 316-267-6883

...is the property of Graphics Systems, Inc. The information, technology, ... may not be reproduced or ... without the express written consent of Graphics Systems, Inc.

Client Name: Midwest Hospitality	Job No.	Document Number: LP Floor 1	
Project Location: HI / Aurora, IL		Date Created: 7-18-06	Drawn By: UCP