PROPOSED WAREHOUSE | AURORA, IL

GMA JOB NUMBER: GA1220 DATE: 04.20.2023

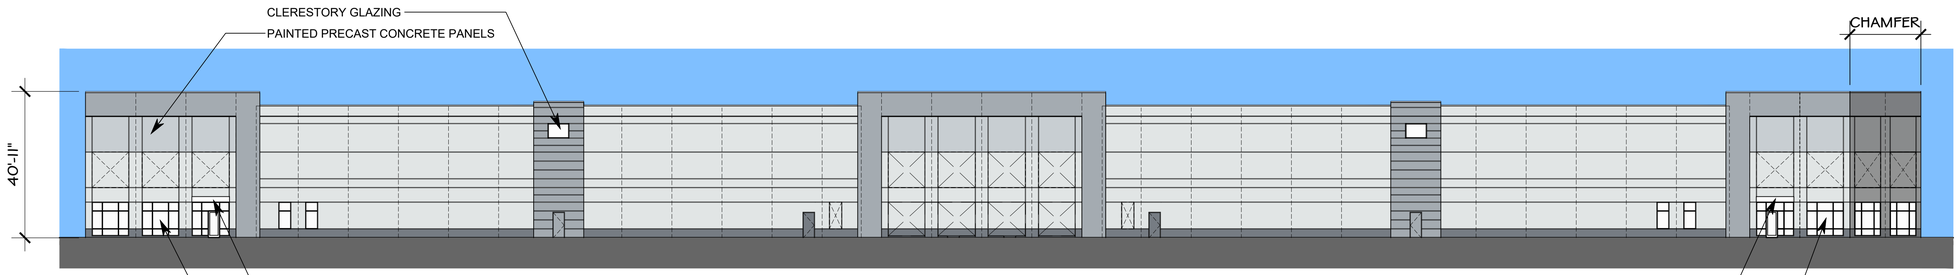

SOUTH ELEVATION

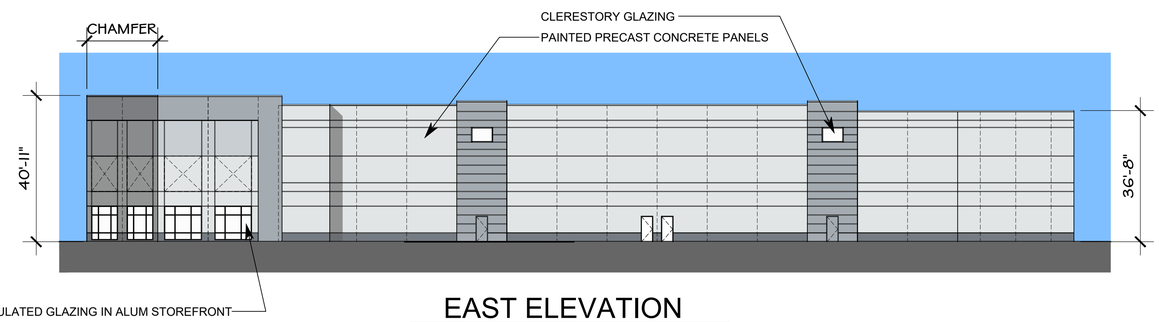

EAST ELEVATION

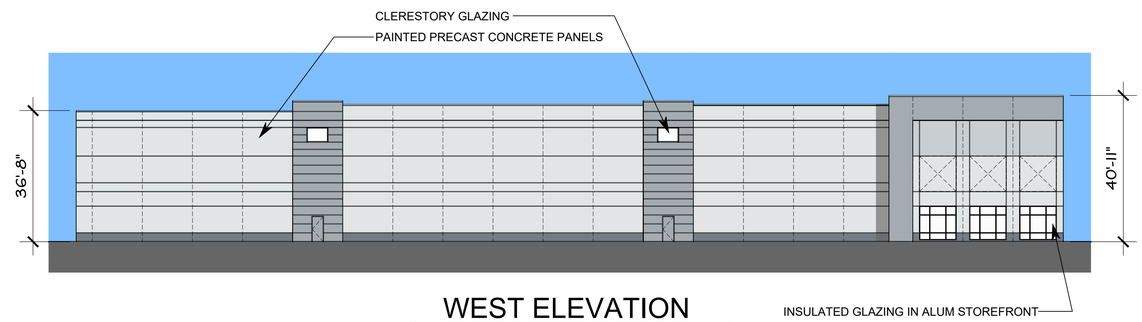

WEST ELEVATION

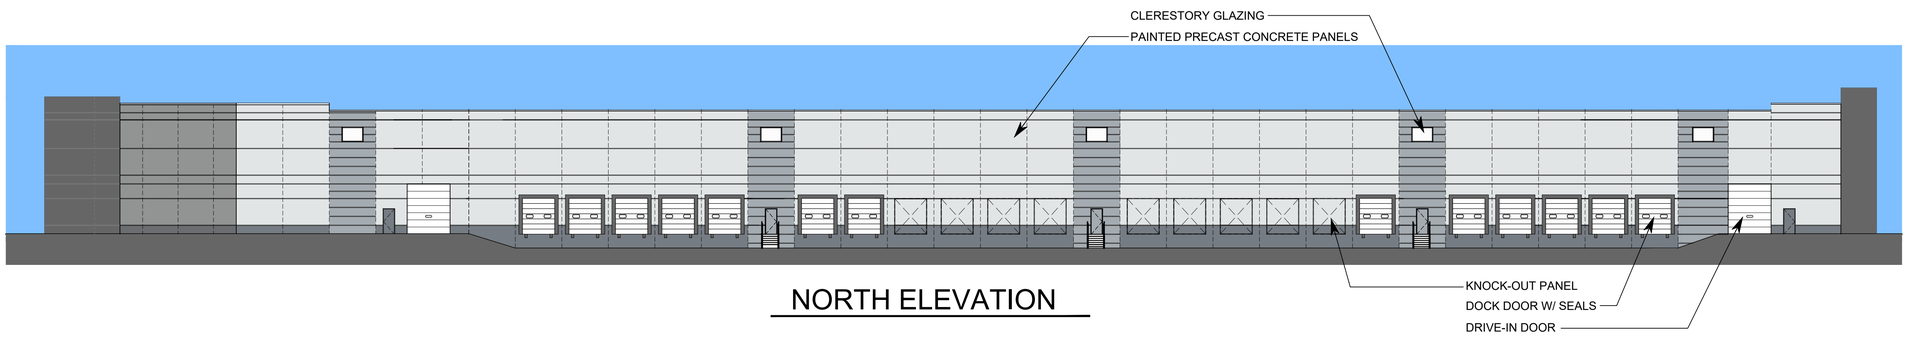

NORTH ELEVATION

DRG DISTRIBUTION REALTY GROUP

A.1

CONCEPTUAL ELEVATIONS

SCALE : 1" = 20'-0"

ARCO MURRAY DESIGN BUILD

LOUIS VANDELOECHT
ARCHITECT
229 GREENBRIAR
ESTATES
ST LOUIS, MO 63122