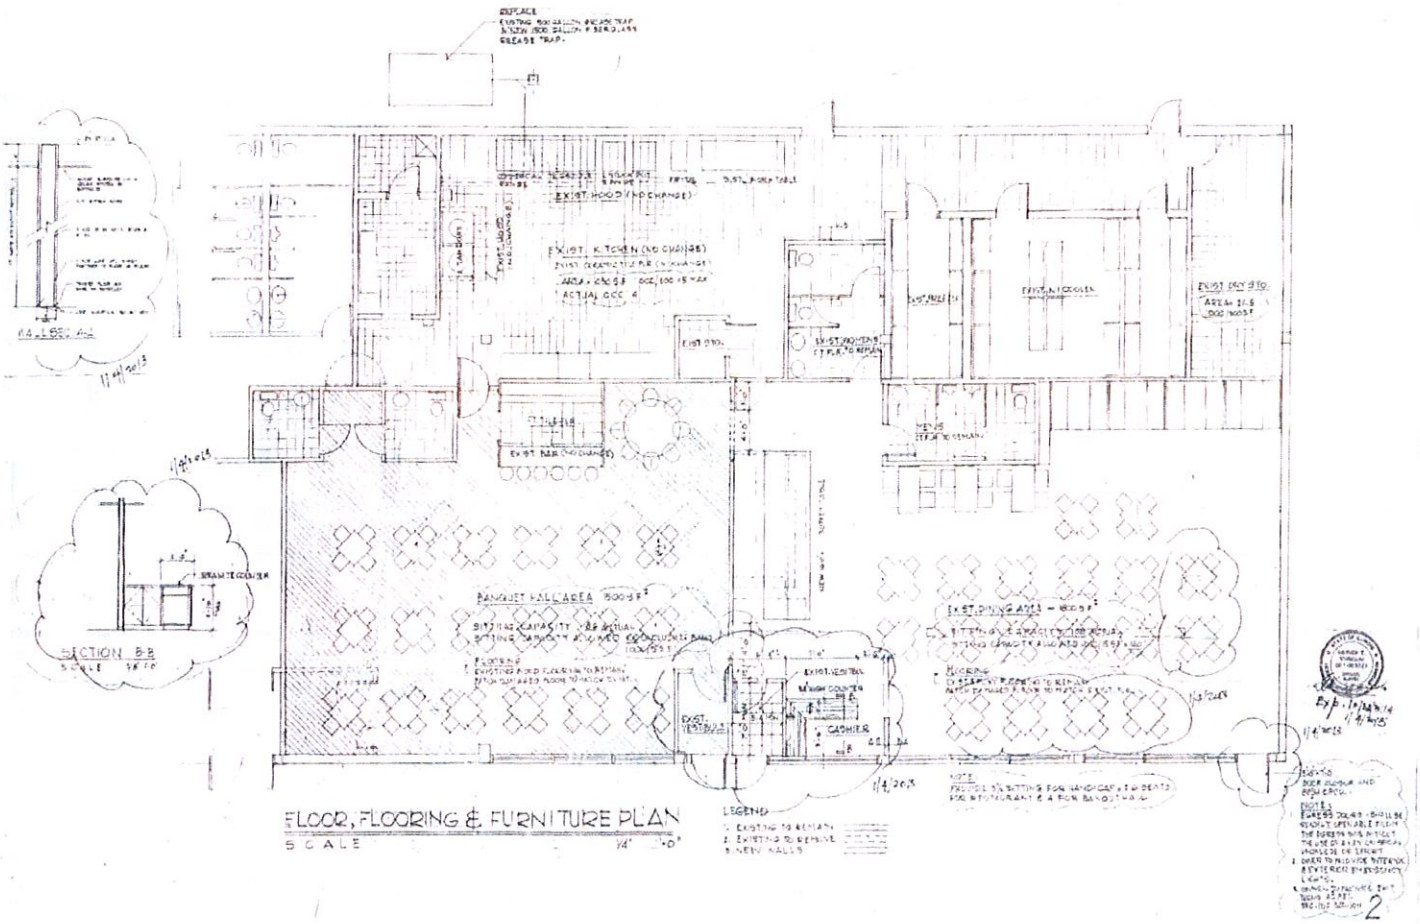
EXIST. HOOD (NO CHANGE)
EXIST. KITCHEN (NO CHANGES)
EXIST. BAR (NO CHANGES)
EXIST. WOMENS
EXIST. MENS
EXIST. DRY STO.
BANQUET HALL AREA
EXIST. DINING AREA
EXIST. VESTIBULE
CASHIER
SECTION B-B
FLOOR, FLOORING & FURNITURE PLAN
SCALE
LEGEND

2