FIRE ACCESS PLAN LOT 401 - BUTTERFIELD PLANNED UNIT DEVELOPMENT PHASE II UNIT 4B

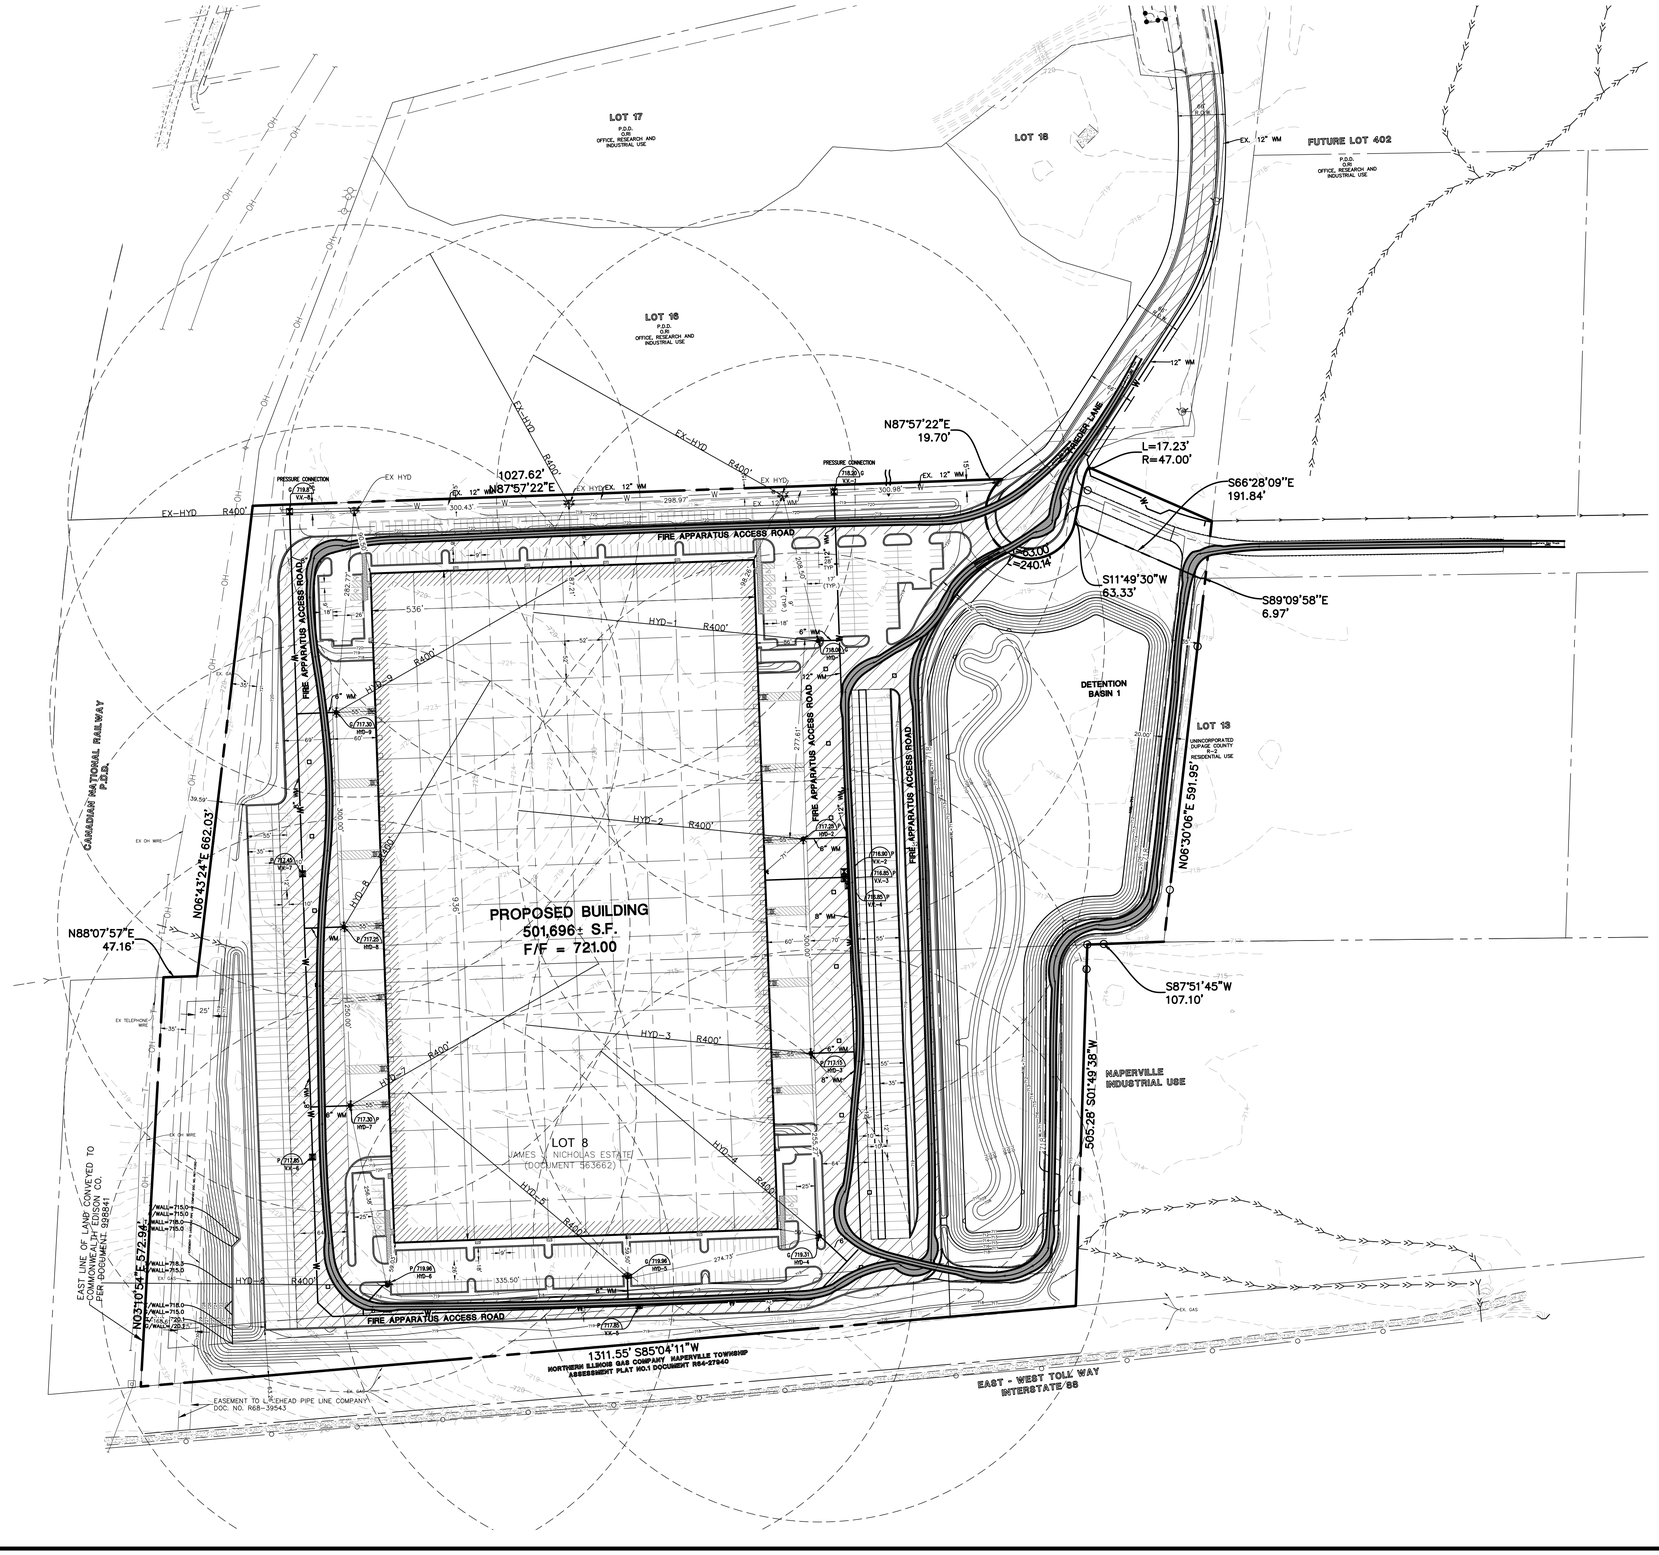

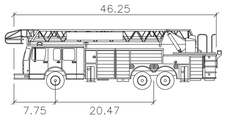

Aurora Fire Truck

	feet
Width	: 8.33
Track	: 8.00
Lock to Lock Time	: 6.0
Steering Angle	: 40.7

LEGEND

- FIRE APPARATUS ACCESS ROAD
- PROPOSED VALVE VAULT
- PROPOSED FIRE HYDRANT

FIRE ACCESS DATA TABLE

BUILDING HEIGHT	45'
BUILDING AREA	501,696 SF
BUSINESS DESCRIPTION	OFFICE, WAREHOUSE, AND TRUCKING BUILDING
BUILDING FIRE SUPRESSION INFORMATION	SPRINKLER SYSTEM, FIRE ALARM, AND IFC COMPLIANCE IMPLEMENTED

N

GRAPHIC SCALE

60 0 30 60 120 240

(IN FEET)
SCALE: 1"=100'

DATE	REVISIONS	DRAWN BY
4/14/17	PER CITY OF AURORA PRELIMINARY COMMENTS	JMI

Manhard CONSULTING LTD

PROPOSED FACILITY FOR:
DUPAGE PROPERTIES VENTURE
CHICAGO, IL 60611

LOT 401 - BUTTERFIELD PLANNED DEVELOPMENT PHASE II UNIT 4B

CITY OF AURORA, ILLINOIS

FIRE PLAN

PROJ. MGR.: JPD
PROJ. ASSOC.: JMI
DRAWN BY: JMI
DATE: 4/5/2017
SCALE: 1"=100'

SHEET 1 OF 1

BDPAUIL01

© 2015 MANHARD CONSULTING, LTD. ALL RIGHTS RESERVED

PENDING APPROVAL - NOT FOR CONSTRUCTION

July 24, 2017 - 14:56 Dwg Name: \\mci-la-nas\Projects-LO\Bdpauil01\dwg\Eng\Final Drawings\Exhibits Eng\Fire Plan.dwg Updated By: NLatus