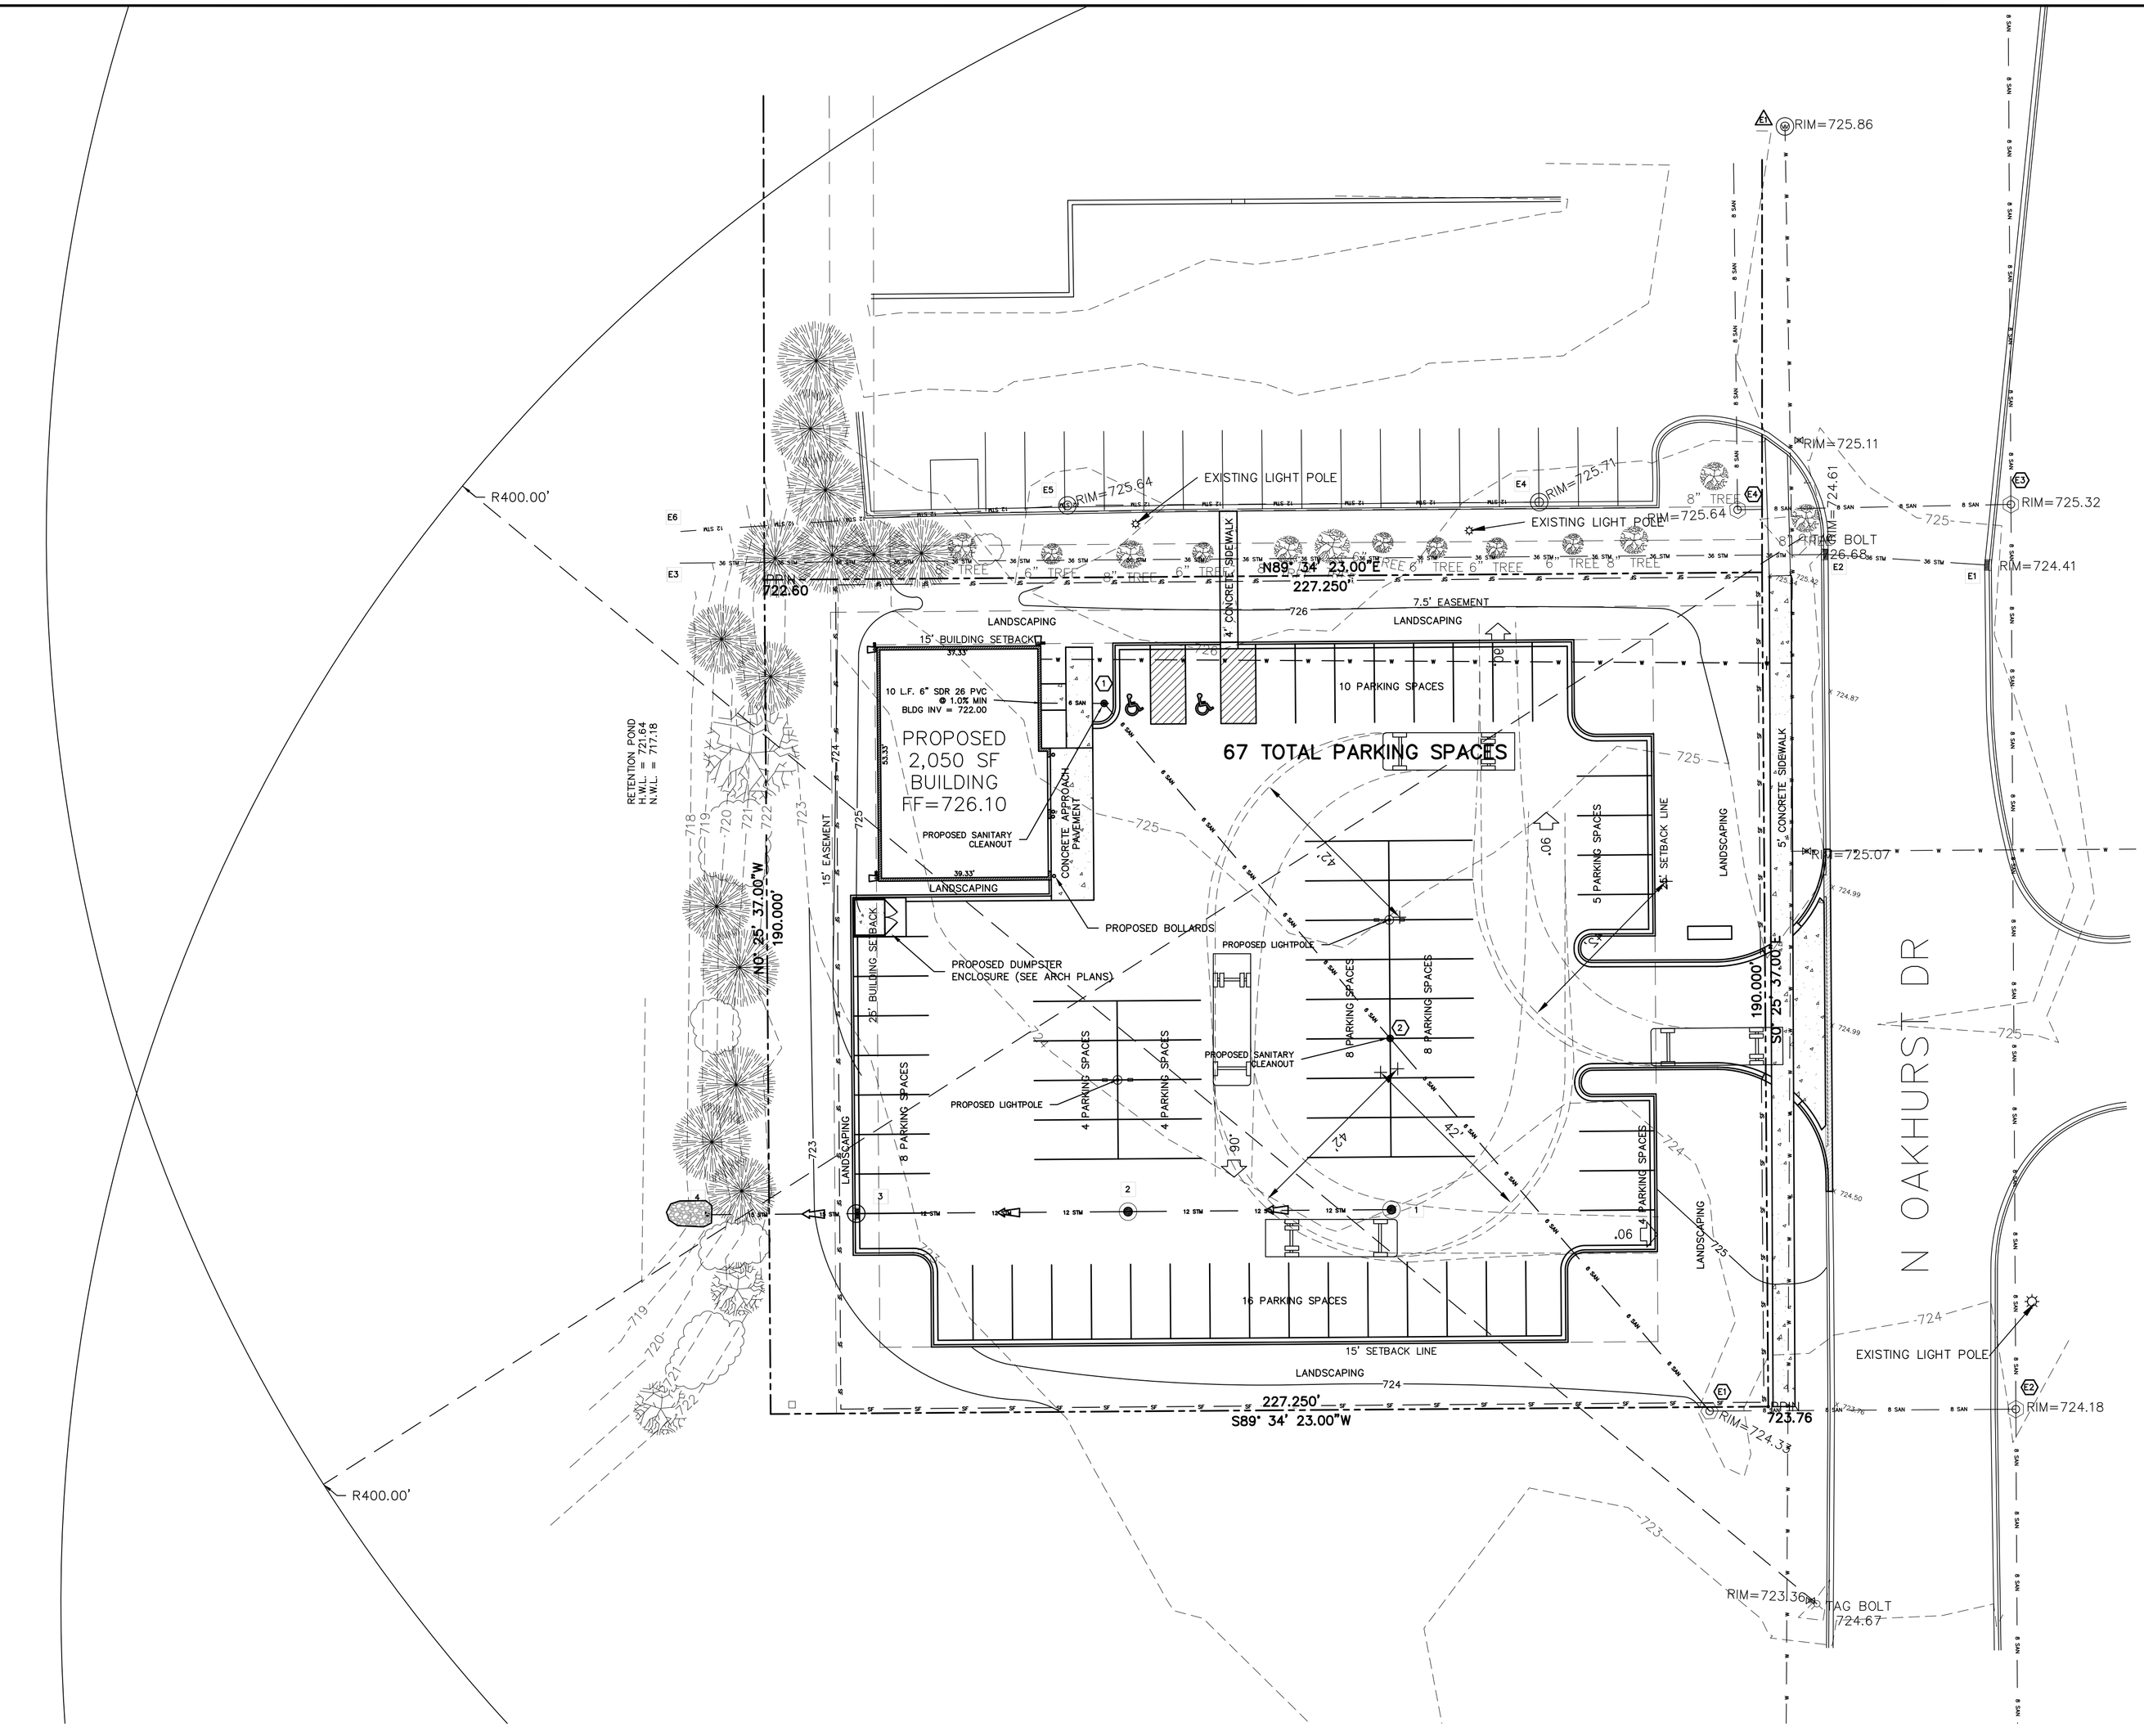

-20 0 20 40
SCALE IN FEET

TEBRUGGE ENGINEERING P.O. BOX 38, PLANO, IL 60545 PHONE: (630) 552-4390 FAX: (630) 552-4392	
REVISIONS	NO. / DATE / NOTES
PREPARED FOR: DUPAGE SWIMMING CENTER 520 N. OAKHURST DR. AURORA, IL	
480 N OAKHURST DRIVE SITE PLAN FIRE PLAN	
PROJECT NO. 15 341 01 SCALE: 1"=20' DATE: 6.29.15	SHEET NO. 1 OF 1 SHEETS