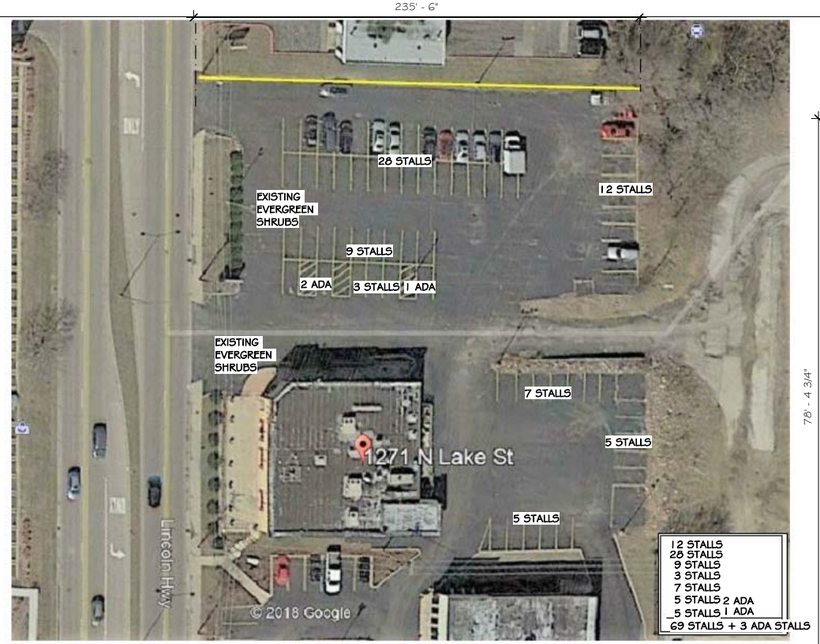

2 PARKING COUNT FROM GOOGLE EARTH
1" = 40'-0"

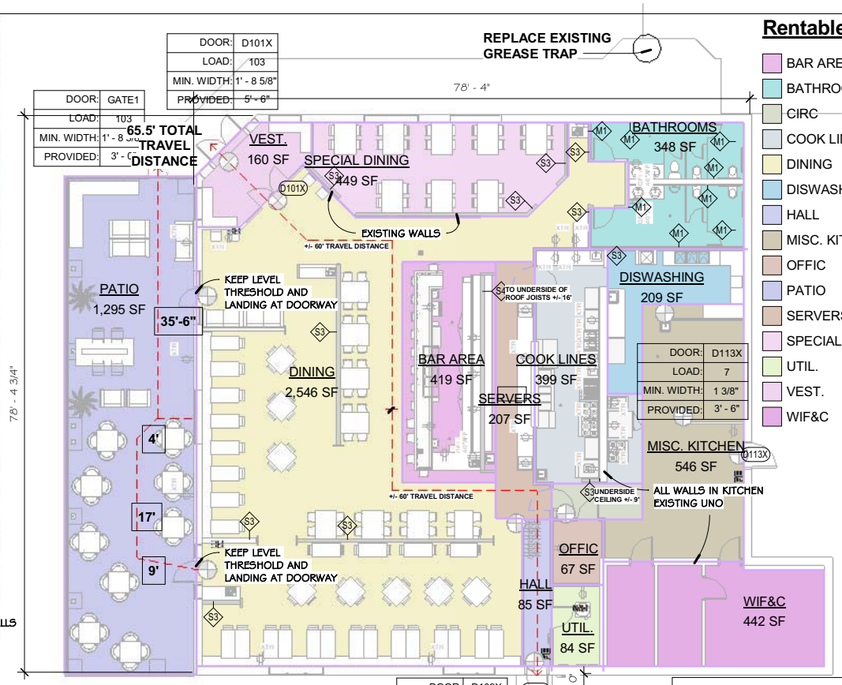

1 AREA / EGRESS PLAN
3/32" = 1'-0"

Rentable Area Legend

- BAR AREA
- BATHROOMS
- CIRC
- COOK LINES
- DINING
- DISWASHING
- HALL
- MISC. KITCHEN
- OFFIC
- PATIO
- SERVERS
- SPECIAL DINING
- UTIL.
- VEST.
- WIF&C

AREA SCHEDULE (RENTABLE)

Name	Area (Appx.)	%
DINING	2,546 SF	35%
PATIO	1,295 SF	18%
MISC. KITCHEN	546 SF	7%
SPECIAL DINING	449 SF	6%
WIF&C	442 SF	6%
BAR AREA	419 SF	6%
COOK LINES	399 SF	5%
BATHROOMS	348 SF	5%
DISWASHING	209 SF	3%
SERVERS	207 SF	3%
VEST.	160 SF	2%
HALL	85 SF	1%
UTIL.	84 SF	1%
OFFIC	67 SF	1%
CIRC	66 SF	1%
	7,322 SF	100%

Furniture Schedule

Type Mark	Family and Type	Count
	Stool - Cantilevered: 36" counter stool	4
2X4 TBL	Table-Square: 4' x 2'	26
3X3 TBL	Table-Square: 3' x 3'	17
3X4 TBL	Table-Square: 4' x 3'	8
4'6X3'	Table-Square: 4 '6" x 3'	8
BENCH		4
CH1	Bar Chair: Bar Chair	45
CH2	Chair-Breuer: Chair-Breuer	99
CORBU CHAIR	Chair-Corbu: Chair	2
LARGE L	CORNER SOFA: CORNER SOFA	1
RATCH COUCH SMALL	Sofa-Corbu: Sofa	5
RATTAN CHAIRS	Chair - Wicker Porch: Chair - Wicker Porch	36

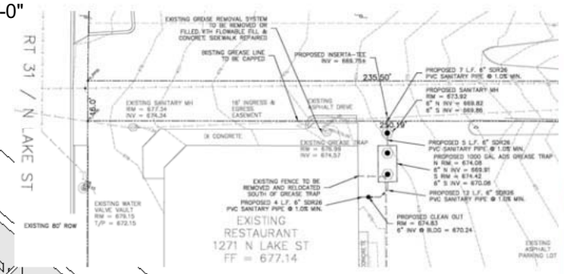

3 CIVIL GREASE TRAP -CROPPED
1" = 30'-0"

NEW N.W. ENTRY WITH +/- 12" X 30" TILE

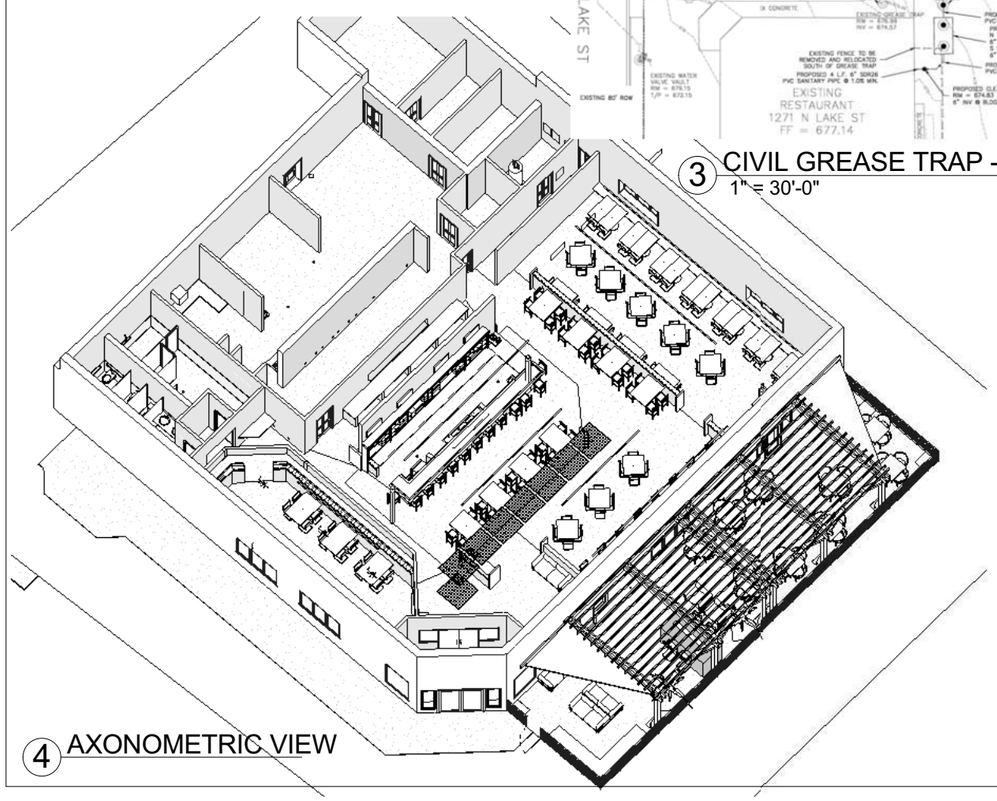

4 AXONOMETRIC VIEW

NEW EXTERIOR TRELLIS

EXISTING EXTERIOR

5 LIQUOR LICENSE VIEWS
1/4" = 1'-0"

LIQUOR LICENSE 2-14-18

ALLEN PEPA ARCHITECTS
Info@allenpepa.com
Tel: (630) 578-1105
215 Fulton St., Geneva, IL 60134

ENGINEERS
-

EL JEFE
1271 N. LAKE ST. AURORA, IL 60506
ABRAHAM ARECHIGA, (815) 715-3938

Schematic Design:
Design Development
Construction Docs:
Bidding:
Permit:

POST BID/PERMIT REVISIONS:

No.	Date	Description

ISSUE DATE:	8-9-18
PROJECT NO.	2018-19
DRAWN BY	RCS
CHECKED BY	LBA
SHEET	4OF 26

LIQUOR LICENSE SUBMITTAL

LIQ.-1

ORIGINAL SHEET SIZE 22X34

V:\2018\2018 Projects\2018-19 JDR El Jefe 1271 N. Lake St. Aurora\B-DWGS\A-REVIT DRAWINGS\JDR 1271 N Lake St_LBA.rvt

2/18/2019 12:38:00 PM