FINAL PLAN ORCHARD LAKE DEVELOPMENT UNIT 1A LOT 2

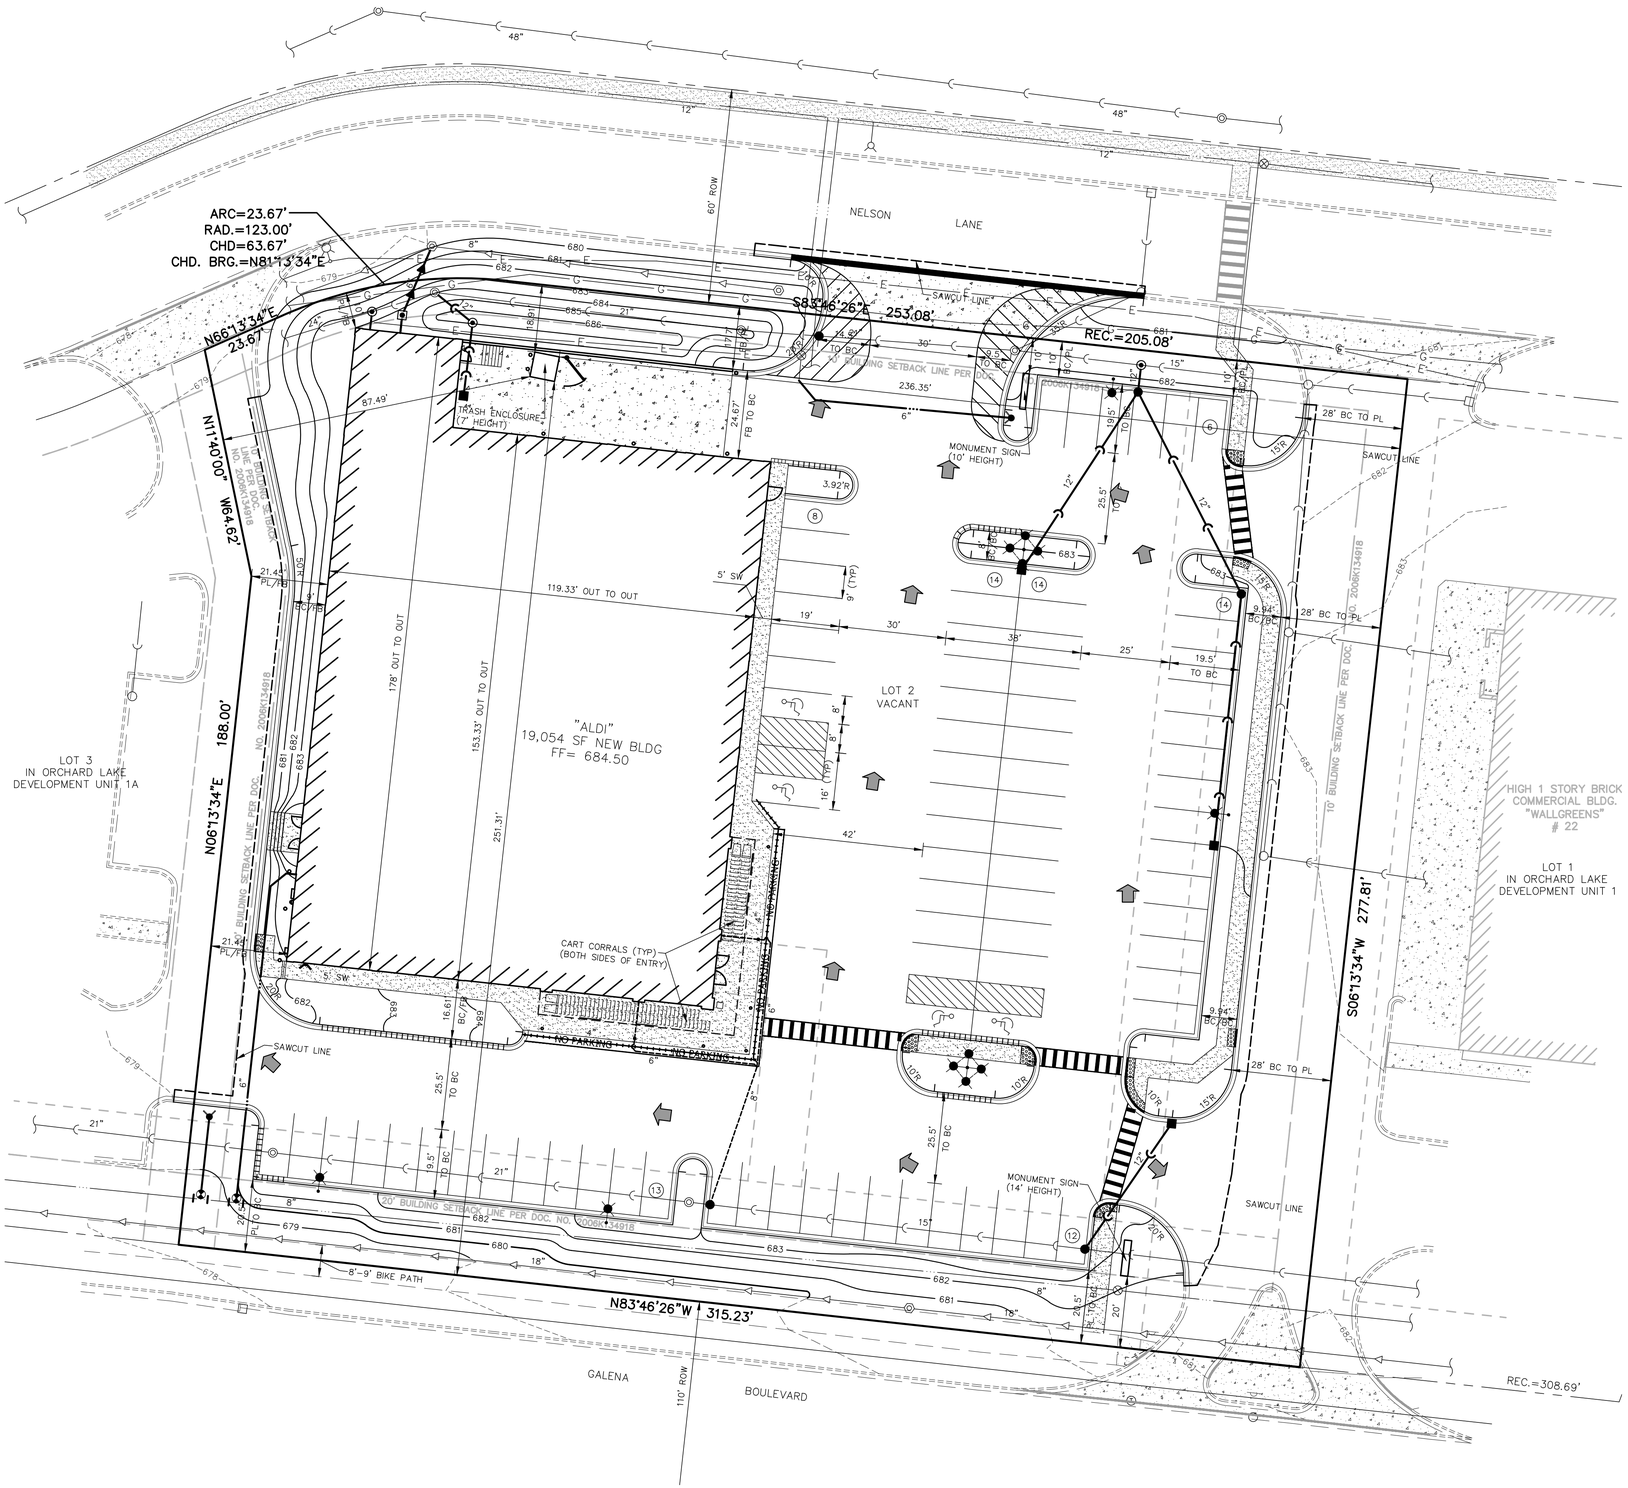

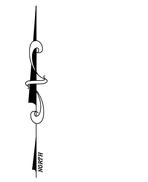

GRAPHIC SCALE

20 0 10 20 40

(IN FEET)
1 inch = 20 ft.

LOCATION MAP

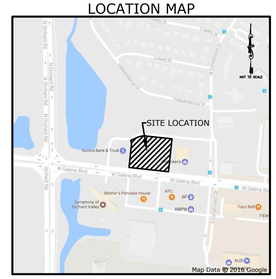

OWNER/PETITIONER
ALDI, INC.
1200 NORTH KIRK ROAD
BATAVIA, ILLINOIS 60510–1477
(630) 879–8100

Development Data Table: Final Plan

Description	Value	Unit
a) Tax/Parcel Identification Number(s) (PINs): Lot 2 – 15-19-126-022		
b) Total Property Size:	2.02	Acres
	87,959	Square Feet
c) Total Lot Coverage:		
i. buildings and pavement	73,860	Square Feet
	83.97	Percent
ii. open space / landscaping	14,099	Square Feet
	16.03	Percent
b) Proposed land use(s)	MEDICAL CLINIC	
c) Number of parking spaces provided	81	Spaces
i. perpendicular	77	Spaces
ii. parallel	–	Spaces
iii. angled	–	Spaces
iv. handicapped	4	Spaces
v. enclosed	–	Spaces
vi. bike	–	Racks
d) Number of buildings	1	
i. Number of stories	1	Stories
ii. Building Square Footage (average)	19,054	Square Feet
iii. Gross Floor Area of commercial use	12,106	GFA

LEGEND

	EXISTING	PROPOSED
SANITARY MANHOLE	◎	●
STORM MANHOLE	◎	●
CATCH BASIN	○	●
INLET	□	■
PRECAST FLARED END SECTION	▷	▶
CONCRETE HEADWALL	⊃	⊃
VALVE VAULT	⊗	⊗
VALVE BOX	▪	◪
FIRE HYDRANT	⊃	◪
SANITARY SEWER	——S——	——S——
FORCE MAIN	——FM——	——FM——
STORM SEWER	——S——	——S——
WATER MAIN	——W——	——W——
STREET LIGHT	⊙	✱
ELECTRICAL TRANSFORMER OR PEDESTAL	E	◪
CONTOUR	749	749
SPOT ELEVATION	×(750.00)	×750.00
OVERFLOW RELIEF ROUTING	⇦	⇦
CONCRETE SIDEWALK		
CURB AND GUTTER		
DEPRESSED CURB		
REVERSE PITCH CURB & GUTTER		
EASEMENT LINE		

DATE	REVISIONS	DRAWN BY
07/06/17	1. CITY OF AURORA COMMENTS	AVS
07/27/17	2. CITY OF AURORA COMMENTS	AVS
08/04/17	3. CITY OF AURORA COMMENTS	AVS

© COPYRIGHT 2017

ALDI INC. - STORE #52
AURORA, ILLINOIS
FINAL PLAN
ORCHARD LAKE DEVELOPMENT UNIT 1A LOT 2

975 E. 22nd St. Suite 400
Wheaton, IL 60189
630.480.7889
www.rwg-engineering.com

RWG Engineering, LLC
Civil Engineering ◆ Real Estate Consulting ◆ Project Management

PROJECT NO. 20209716
DATE 06/13/17
SCALE 1"=20'
PROJ. MGR. NEK
PROJ. ASSOC. RWG
DRAWN BY AVS

SHEET
1 OF 1

August 04, 2017 2:39:2 p.m. AcadVer:22.0s (LMS Tech)
Drawing: S:\20209716 – ALDI FOODS – #52 AURORA\300_ENGINEERING\310_CADD\EXHIBITS\202_FINAL_PLAN.DWG