ADDRESS PLAT
FOR
FOX VALLEY SQUARE SUBDIVISION

BEING PART OF THE NORTH HALF OF THE SOUTHEAST QUARTER OF SECTION 24, TOWNSHIP 39 NORTH, RANGE 8 EAST OF THE THIRD PRINCIPAL MERIDIAN, IN KANE COUNTY, ILLINOIS.

SCALE: 1" = 50'

GRAPHIC SCALE

50 0 25 50 100

(IN FEET)
1 inch = 50 ft.
MERIDIAN = ASSUMED
BASIS OF BEARINGS = ASSUMED

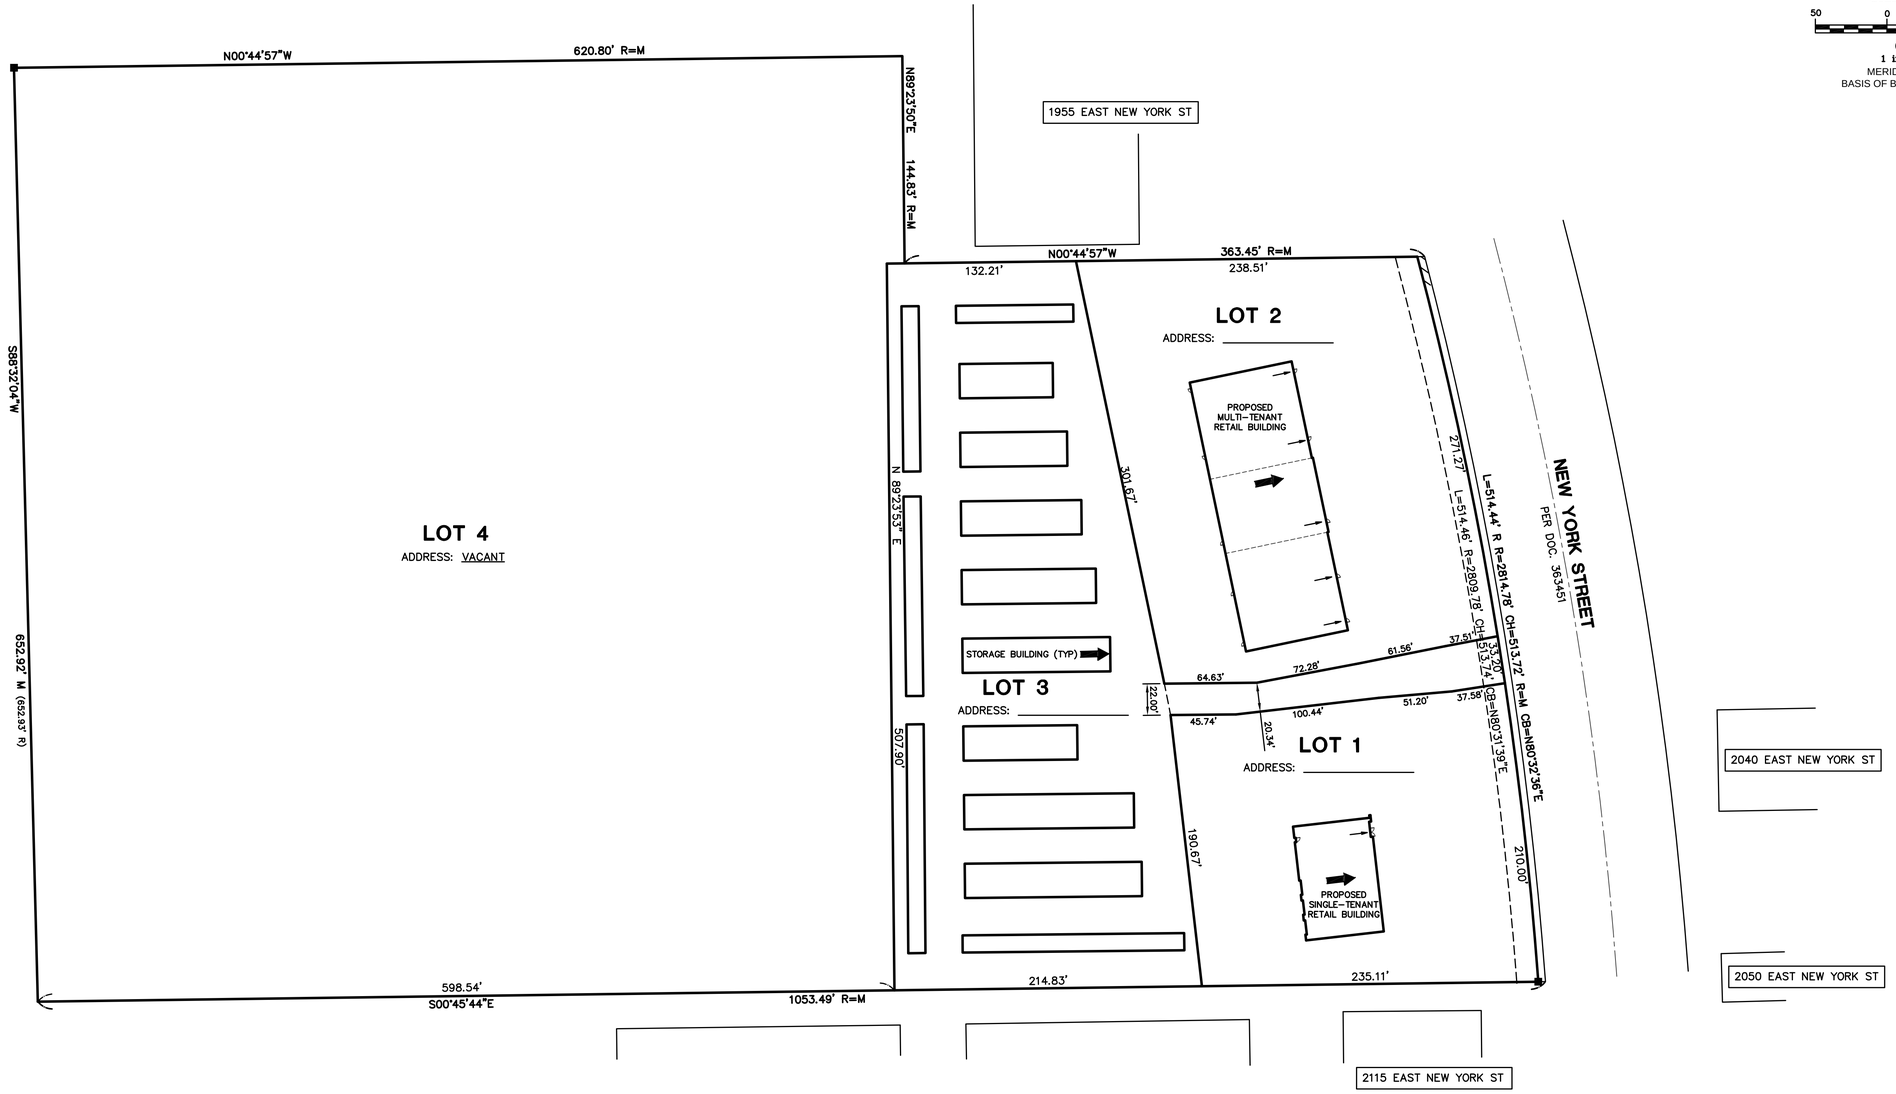

Development Data Table: Existing Street Detail

Existing Street Name	Designation (i.e. Street, Lane, Court etc.)	Proposed Address Range

Address Plat: Signature Block

Department	Print Name	Signature	Date

NO.	DATE	REVISION	BY
2	3-20-17	PER CLIENT	SJP
1	1-11-17	PER CITY REVIEW	SJP

INTECH CONSULTANTS, INC.
ENGINEERS - SURVEYORS
1989 UNIVERSITY LANE, SUITE D
LISLE, ILLINOIS 60532
PHONE: 630-964-5636
ILLINOIS REGISTRATION No. 184-001040

OWNER & PETITIONER:
FOX VALLEY PROPERTY SERVICES, LLC
1667 E. NEW YORK STREET
AURORA, ILLINOIS

FOX VALLEY SQUARE SUBDIVISION

ADDRESS PLAT

SCALE 1"=50'
DATE 11-14-16
DRAWN SJP
DESIGNED CP
PROJECT NO. 2014-019A
SHEET 1 OF 1

M:\CAD Projects\2014\2014-019A\dwg\2014-019A PPLAT.dwg, ADDRESS, 3/21/2017 5:24:10 AM, SJP