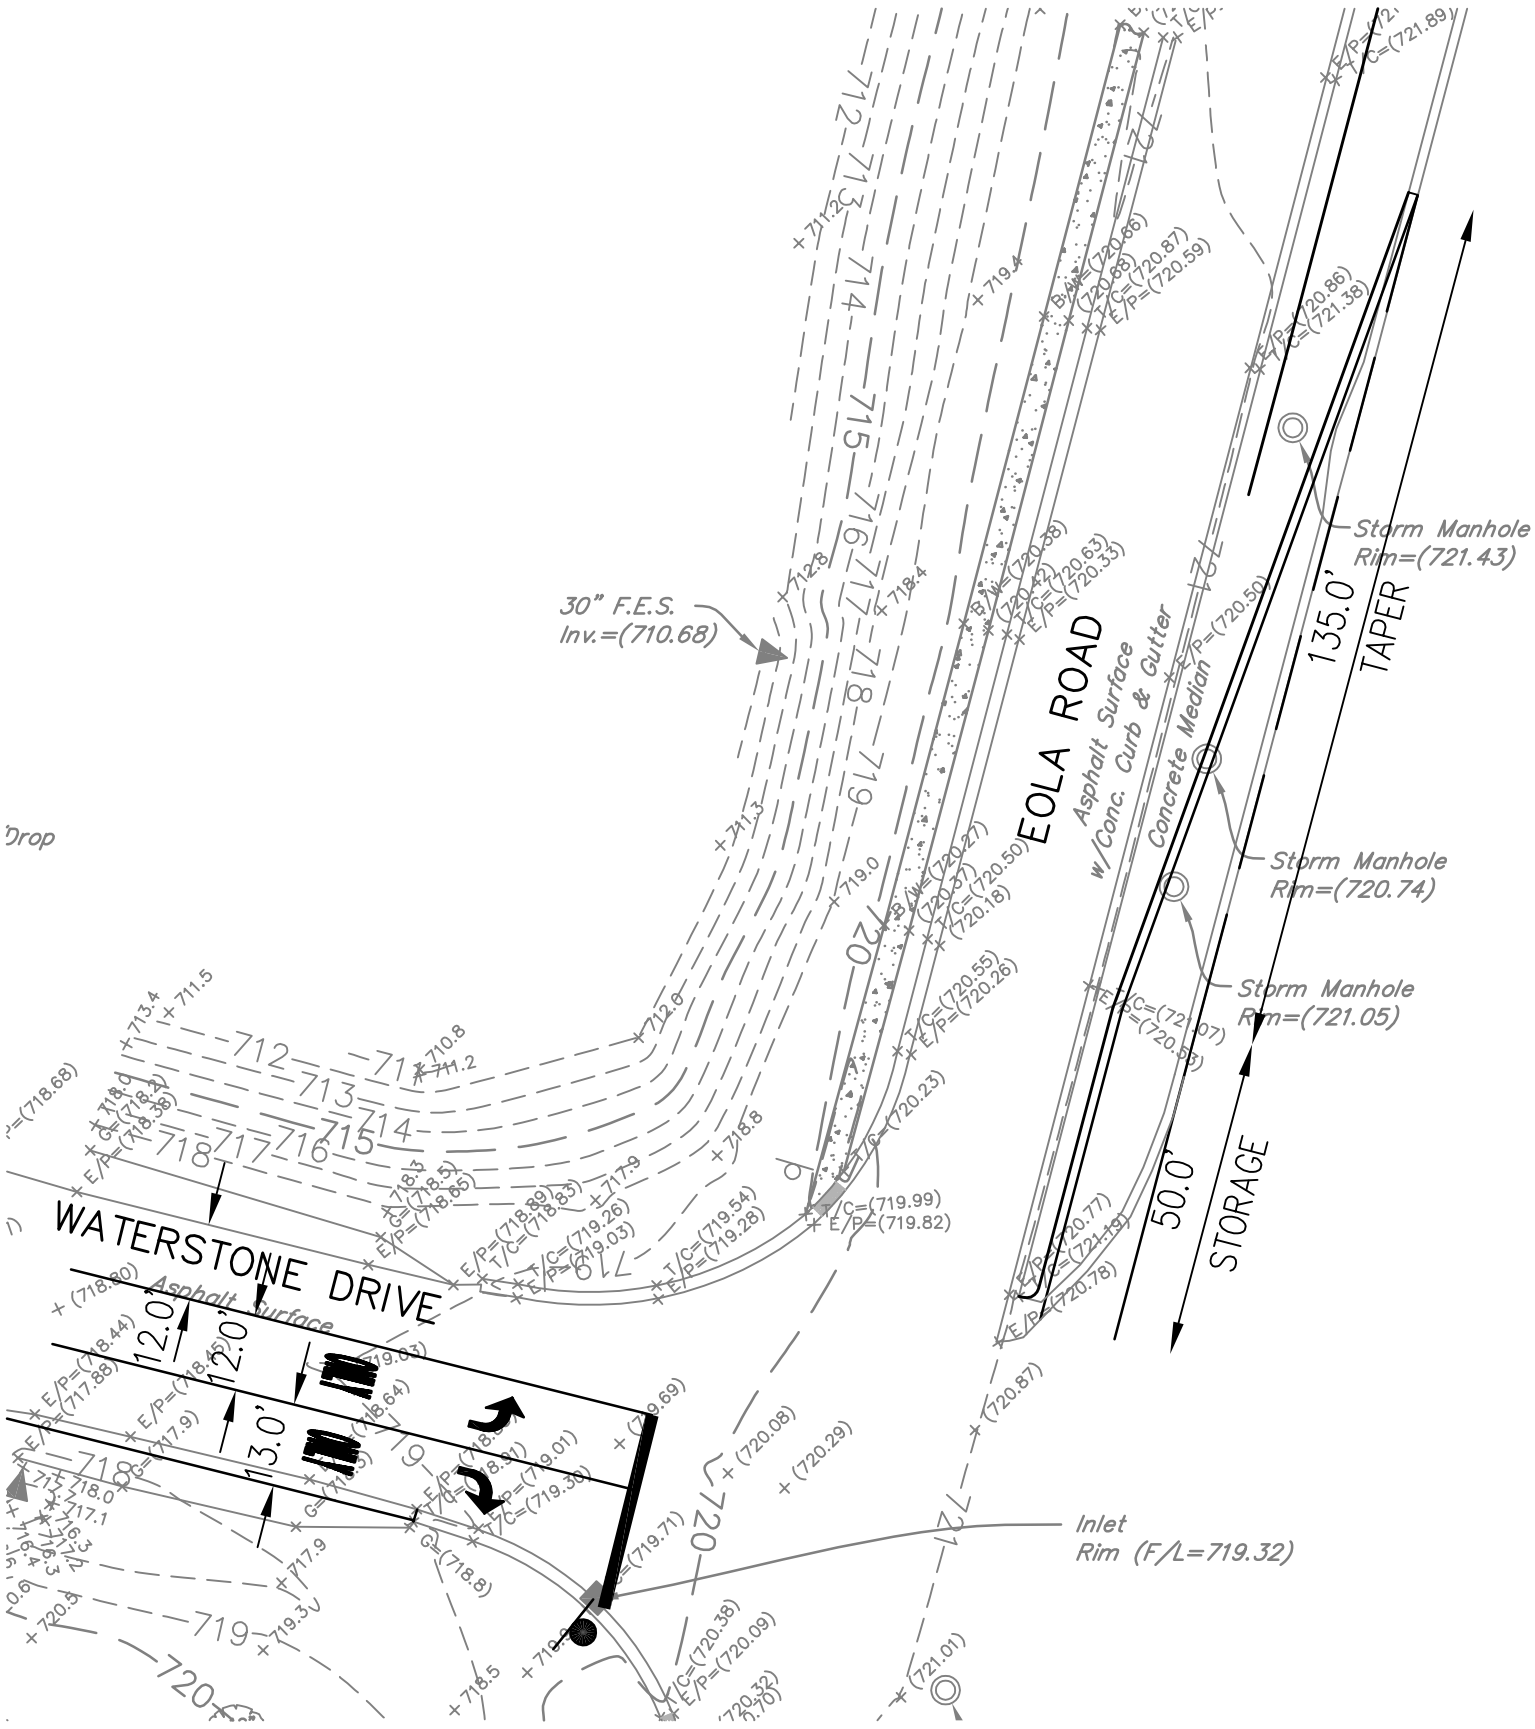
EOLA ROAD
Asphalt Surface
w/Conc. Curb & Gutter
Concrete Median
WATERSTONE DRIVE
Asphalt Surface
30" F.E.S.
Inv.=(710.68)
Storm Manhole
Rim=(721.43)
Storm Manhole
Rim=(720.74)
Storm Manhole
Rim=(721.05)
135.0'
TAPER
50.0'
STORAGE
12.0'
13.0'
12.0'
2.0'
Inlet
Rim (F/L=719.32)
Drop