PLAT OF SURVEY

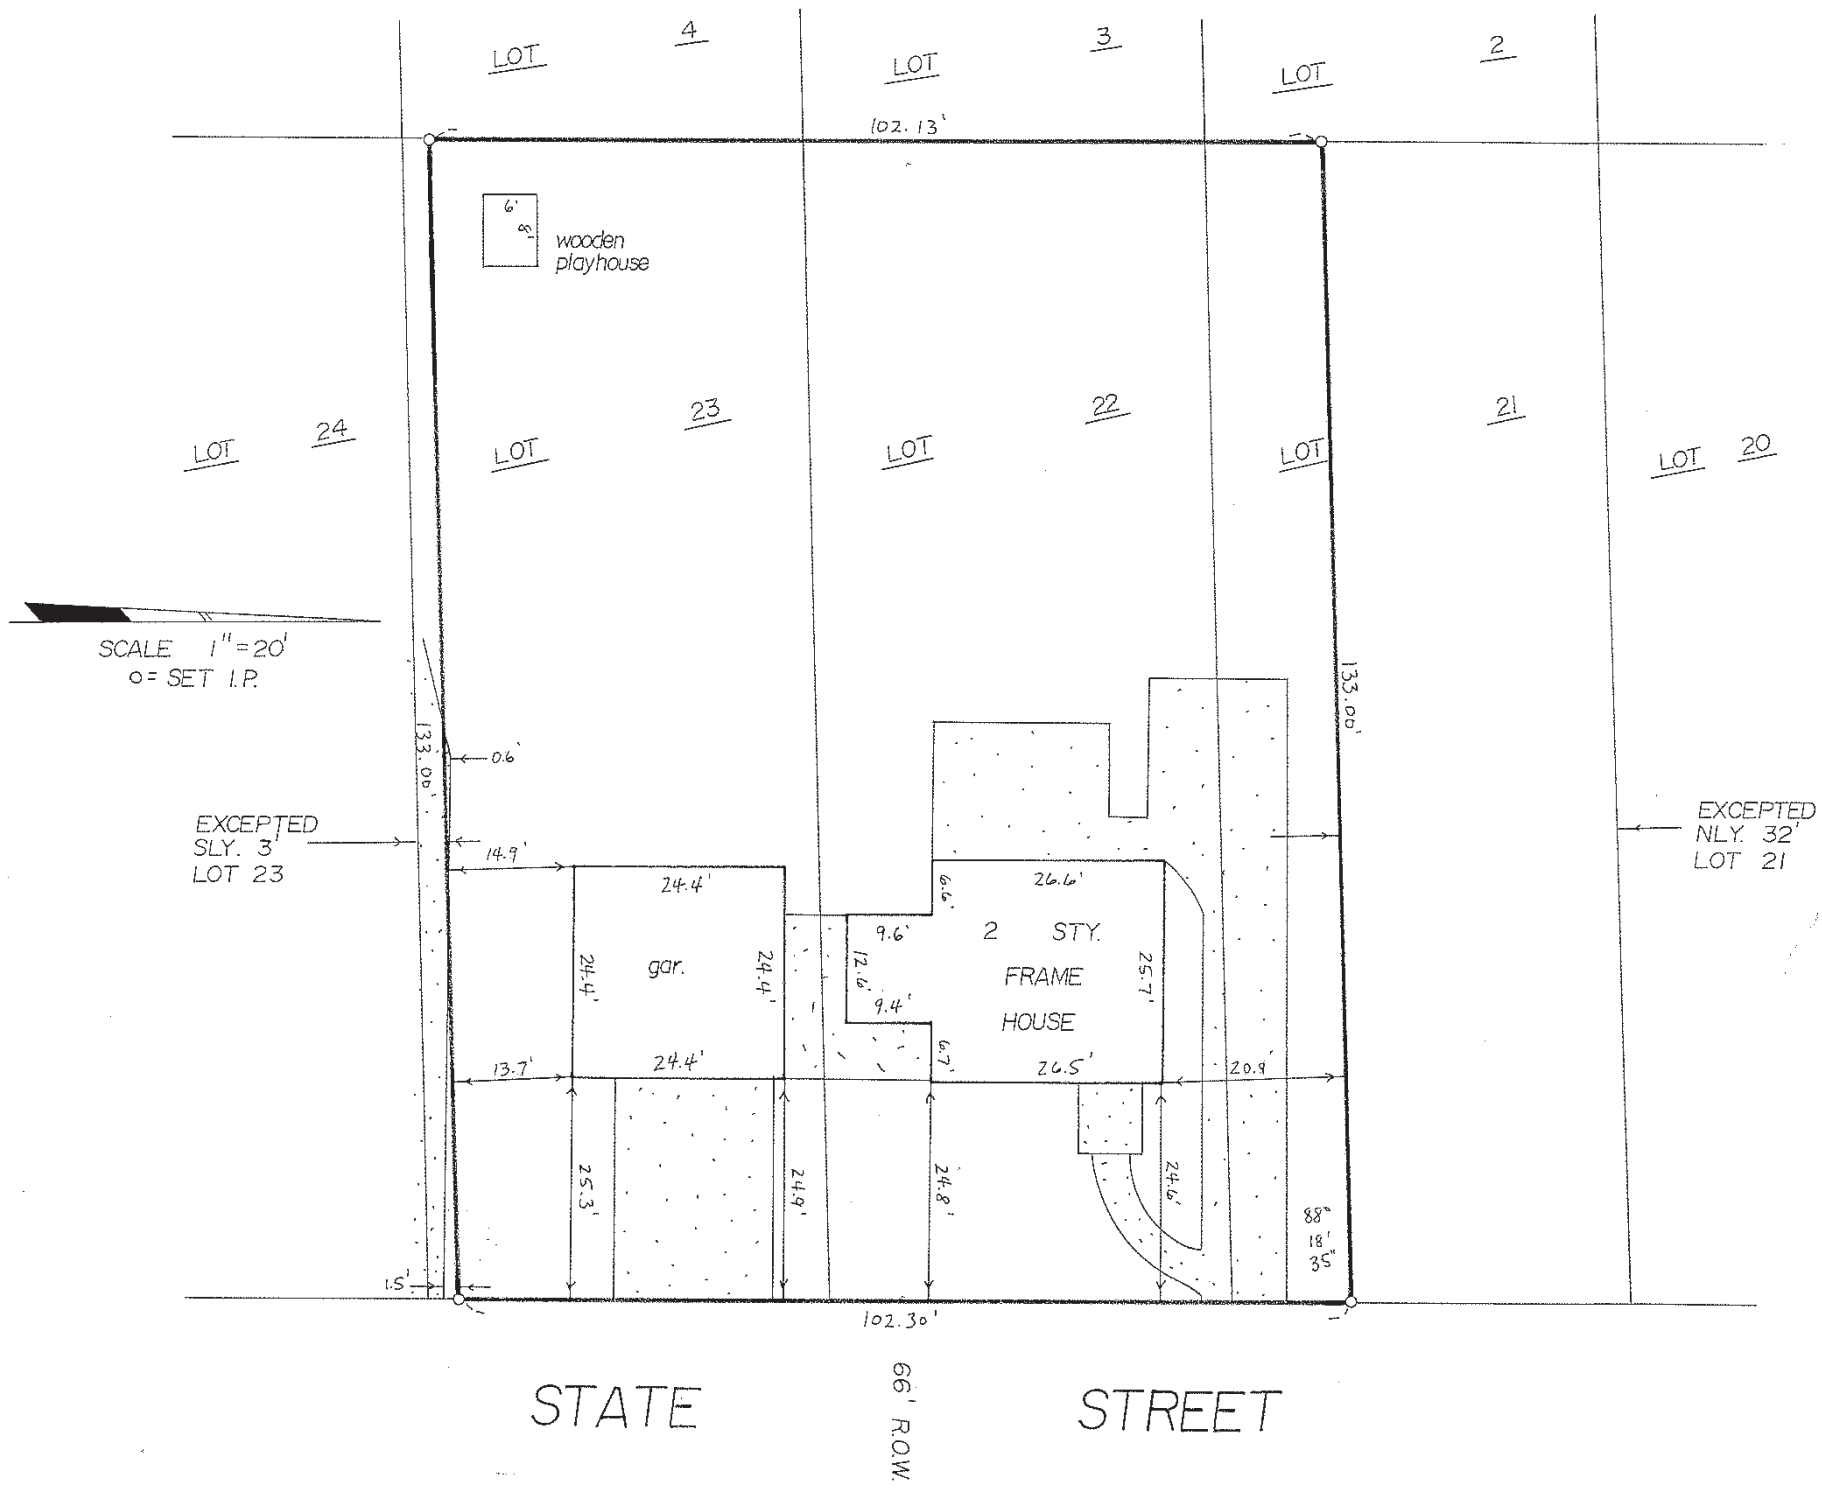

PLAT OF SURVEY OF LOT 21 (EXCEPT THE NORTHERLY 32 FEET), LOT 22, LOT 23 (EXCEPT THE SOUTHERLY 3 FEET) IN BLOCK 4 OF SOUTH PARK ADDITION TO AURORA, IN THE TOWNSHIP OF AURORA, KANE COUNTY, ILLINOIS.

Commonly known as 1109 S. State Street.

STATE OF ILLINOIS)
SS
COUNTY OF KANE)

I, THOMAS J. TODD, ILLINOIS REGISTERED LAND SURVEYOR NO. 2467, DO HEREBY CERTIFY THAT THE PLAT SHOWN HEREON IS A CORRECT REPRESENTATION OF A SURVEY PERFORMED AT AND UNDER MY DIRECTION.
DATED AT AURORA, ILLINOIS ON AUGUST 30, 1988.

Thomas J. Todd

Todd Surveying . Aurora

File # 88943-216

vesco