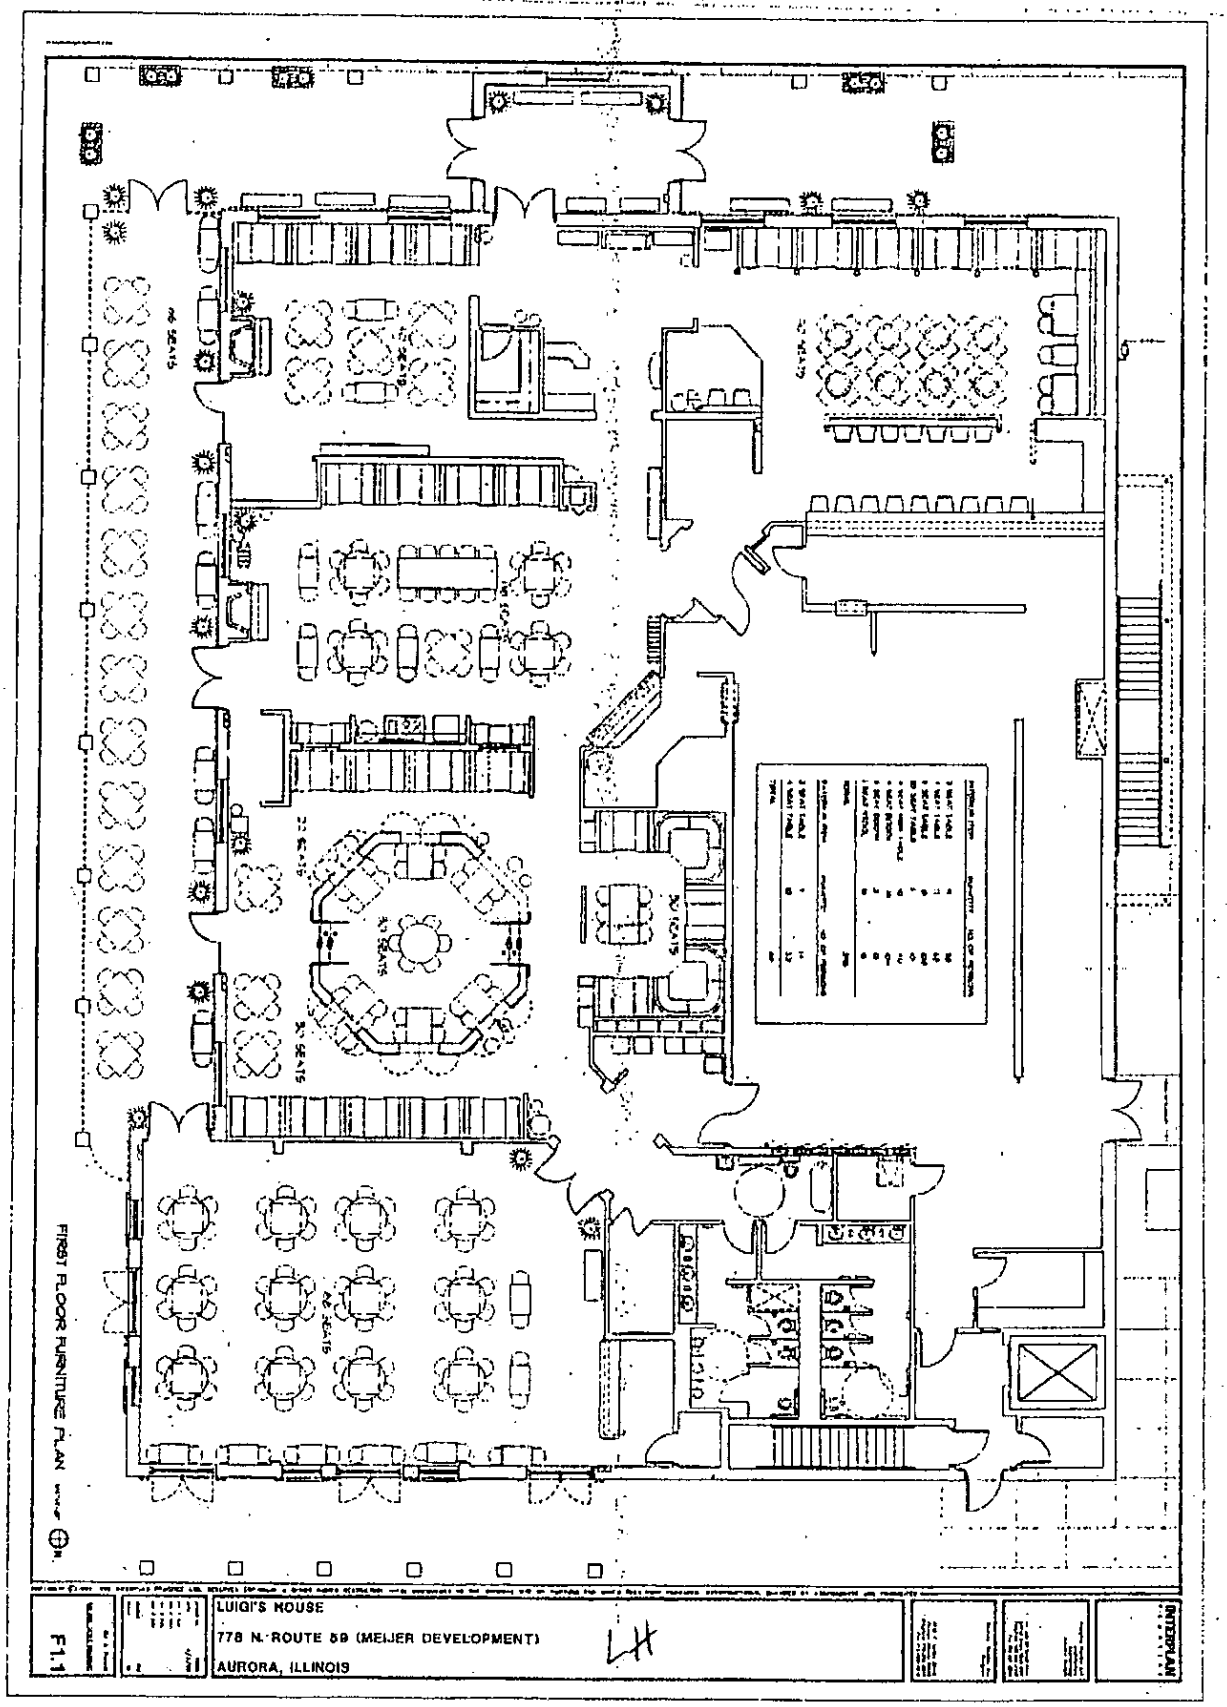
FIRST FLOOR FURNITURE PLAN
F1.1
LUIGI'S HOUSE
778 N. ROUTE 59 (MEIJER DEVELOPMENT)
AURORA, ILLINOIS
INTERPLAN