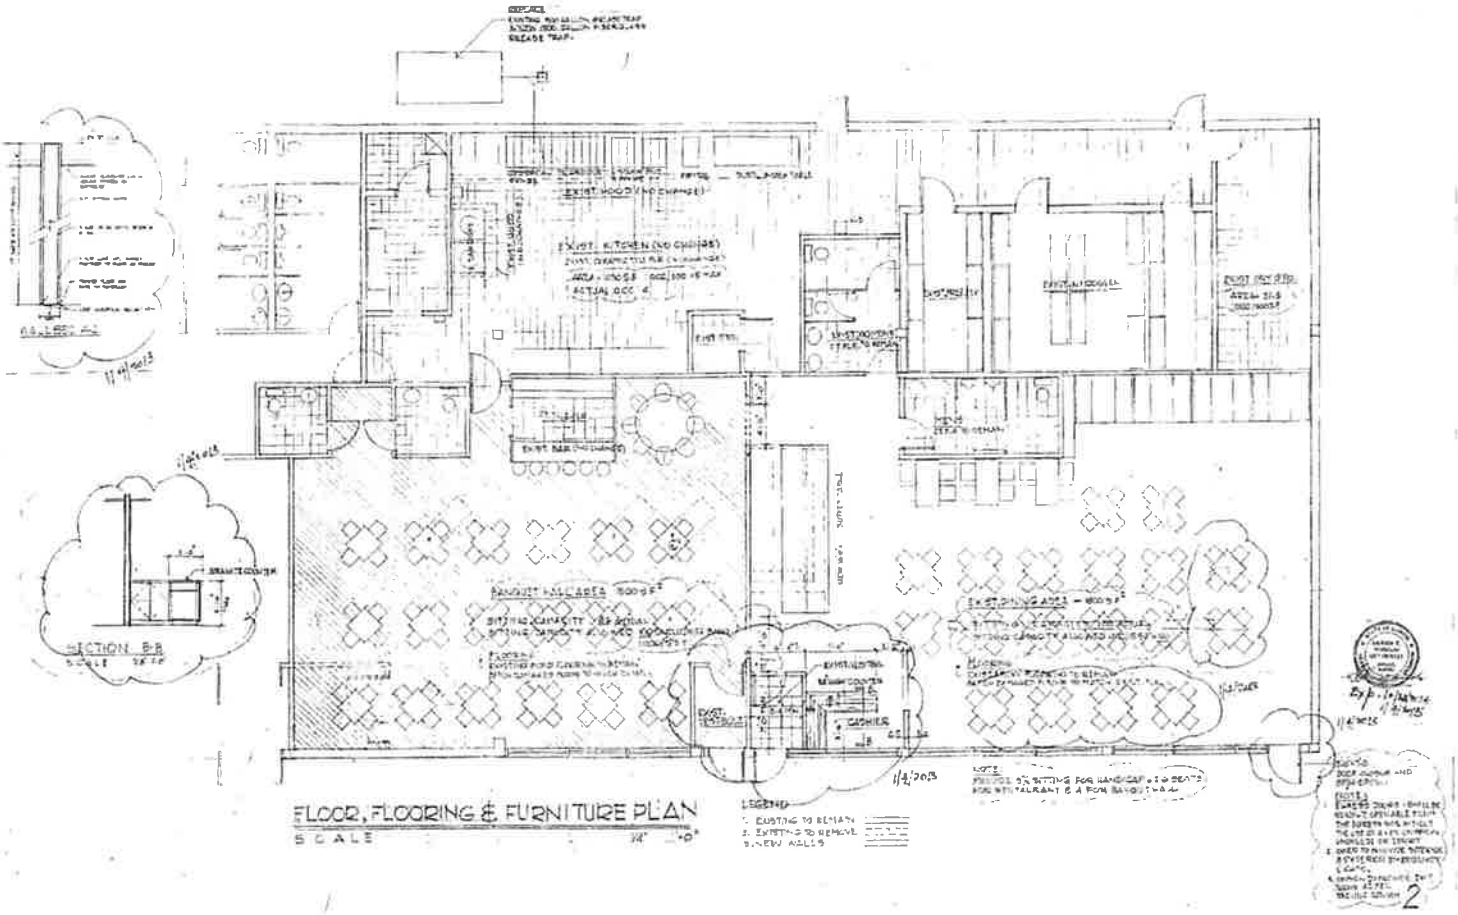

FLOOR, FLOORING & FURNITURE PLAN

SCALE 1/4" = 1'-0"