HRGreen®

Building Communities.
Improving Lives.

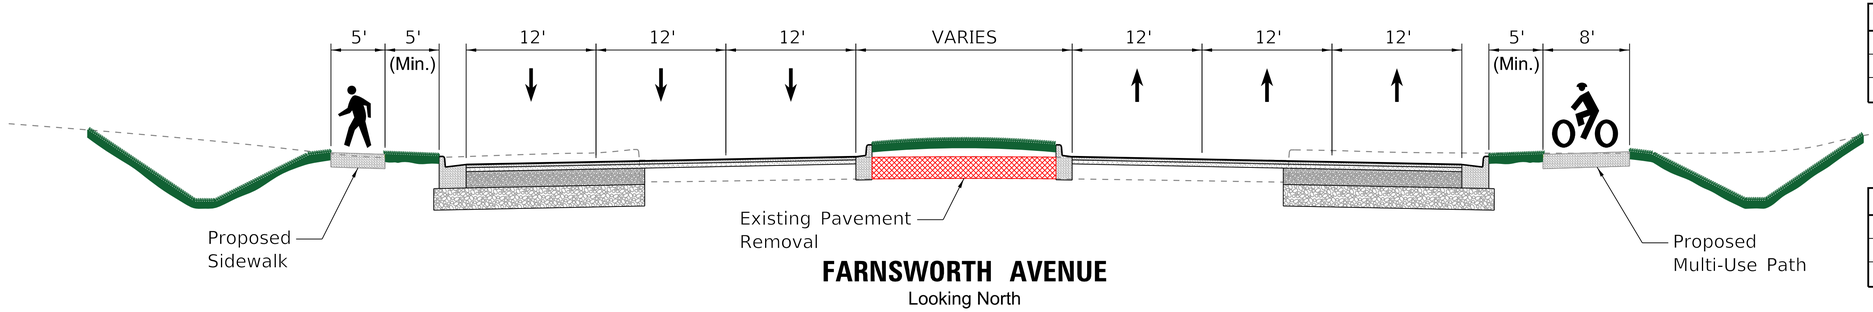

FARNSWORTH AVENUE
Looking North

Farnsworth south of Bilter 2-way DHV
2022: 2840
2030: 3330
2050: 4310

Farnsworth north of Bilter 2-way DHV
2022: 2700
2030: 3150
2050: 4040

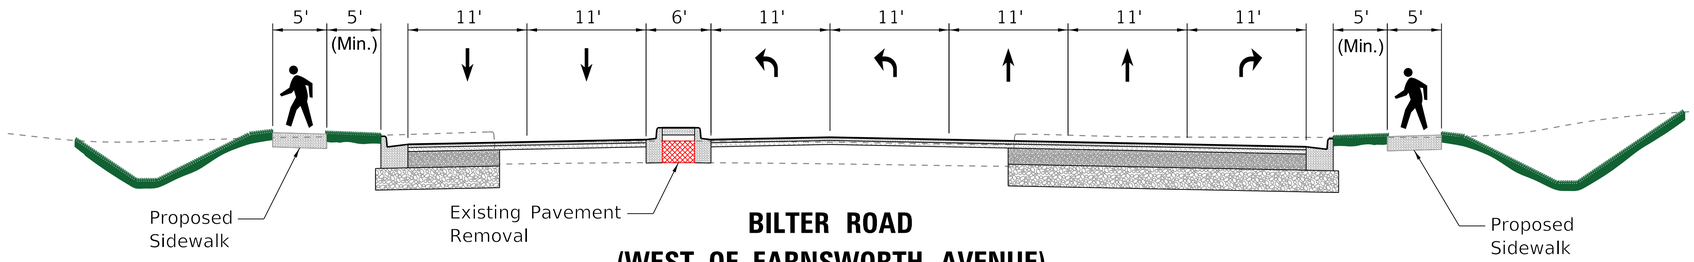

BILTER ROAD
(WEST OF FARNSWORTH AVENUE)
Looking East

Bilter west of Farnsworth 2-way DHV
2022: 700
2030: 800
2050: 1320

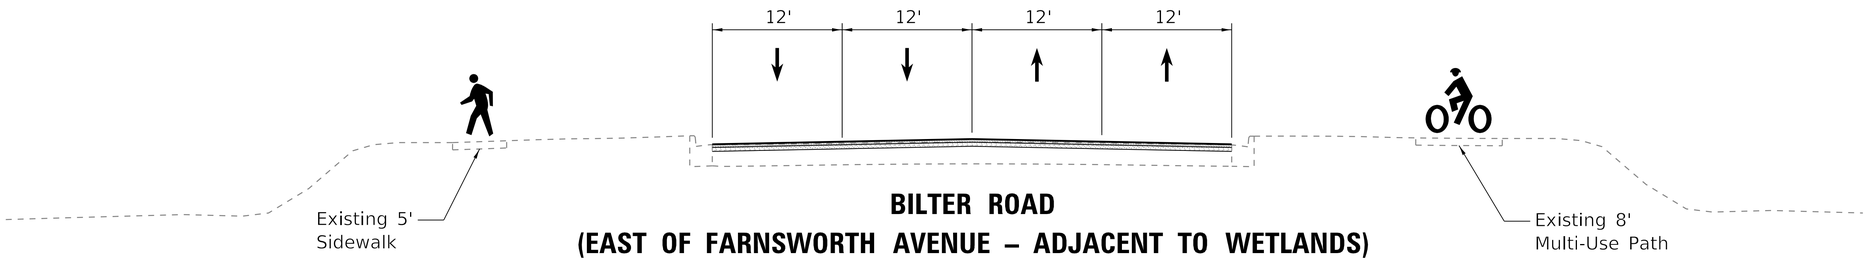

BILTER ROAD
(EAST OF FARNSWORTH AVENUE – ADJACENT TO WETLANDS)
Looking East

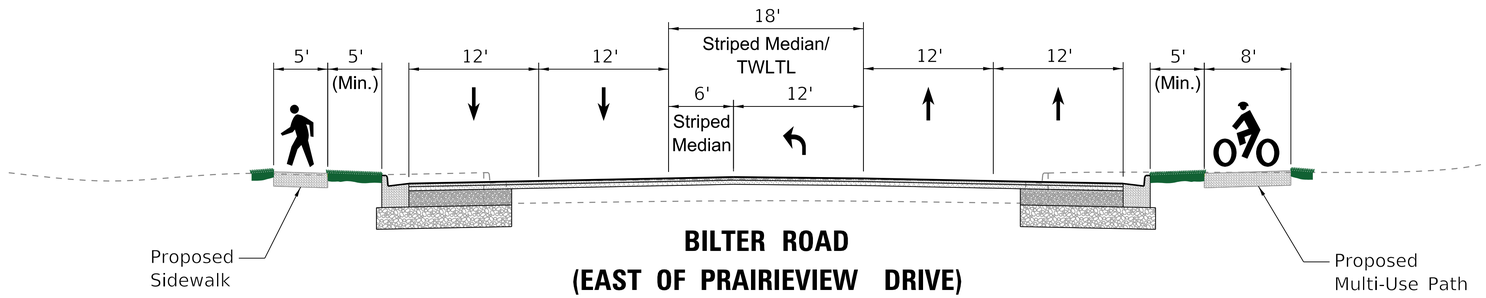

BILTER ROAD
(EAST OF PRAIRIEVIEW DRIVE)
Looking East

Bilter east of Farnsworth 2-way DHV
2022: 820
2030: 960
2050: 1680

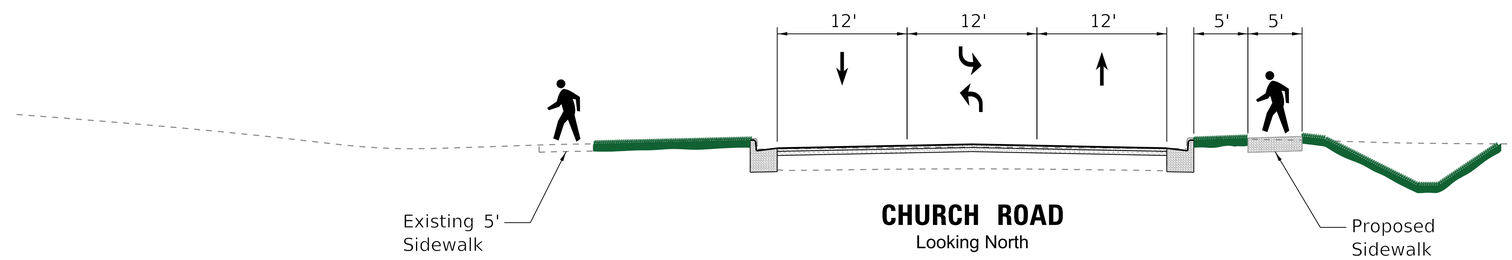

CHURCH ROAD
Looking North

Church south of Bilter 2-way DHV
2022: 900
2030: 1040
2050: 1290

CAPACITY ANALYSIS
2 lanes: DHV < 1,250 (ADT < 12,500)
2 or 4 lanes: DHV 1,250 to 2,050 (ADT 12,500 to 20,500)
4 or 6 lanes: DHV 2,050 to 2,900 (ADT 20,500 to 29,000)
6 lanes: DHV > 2,900 (ADT > 29,000)